
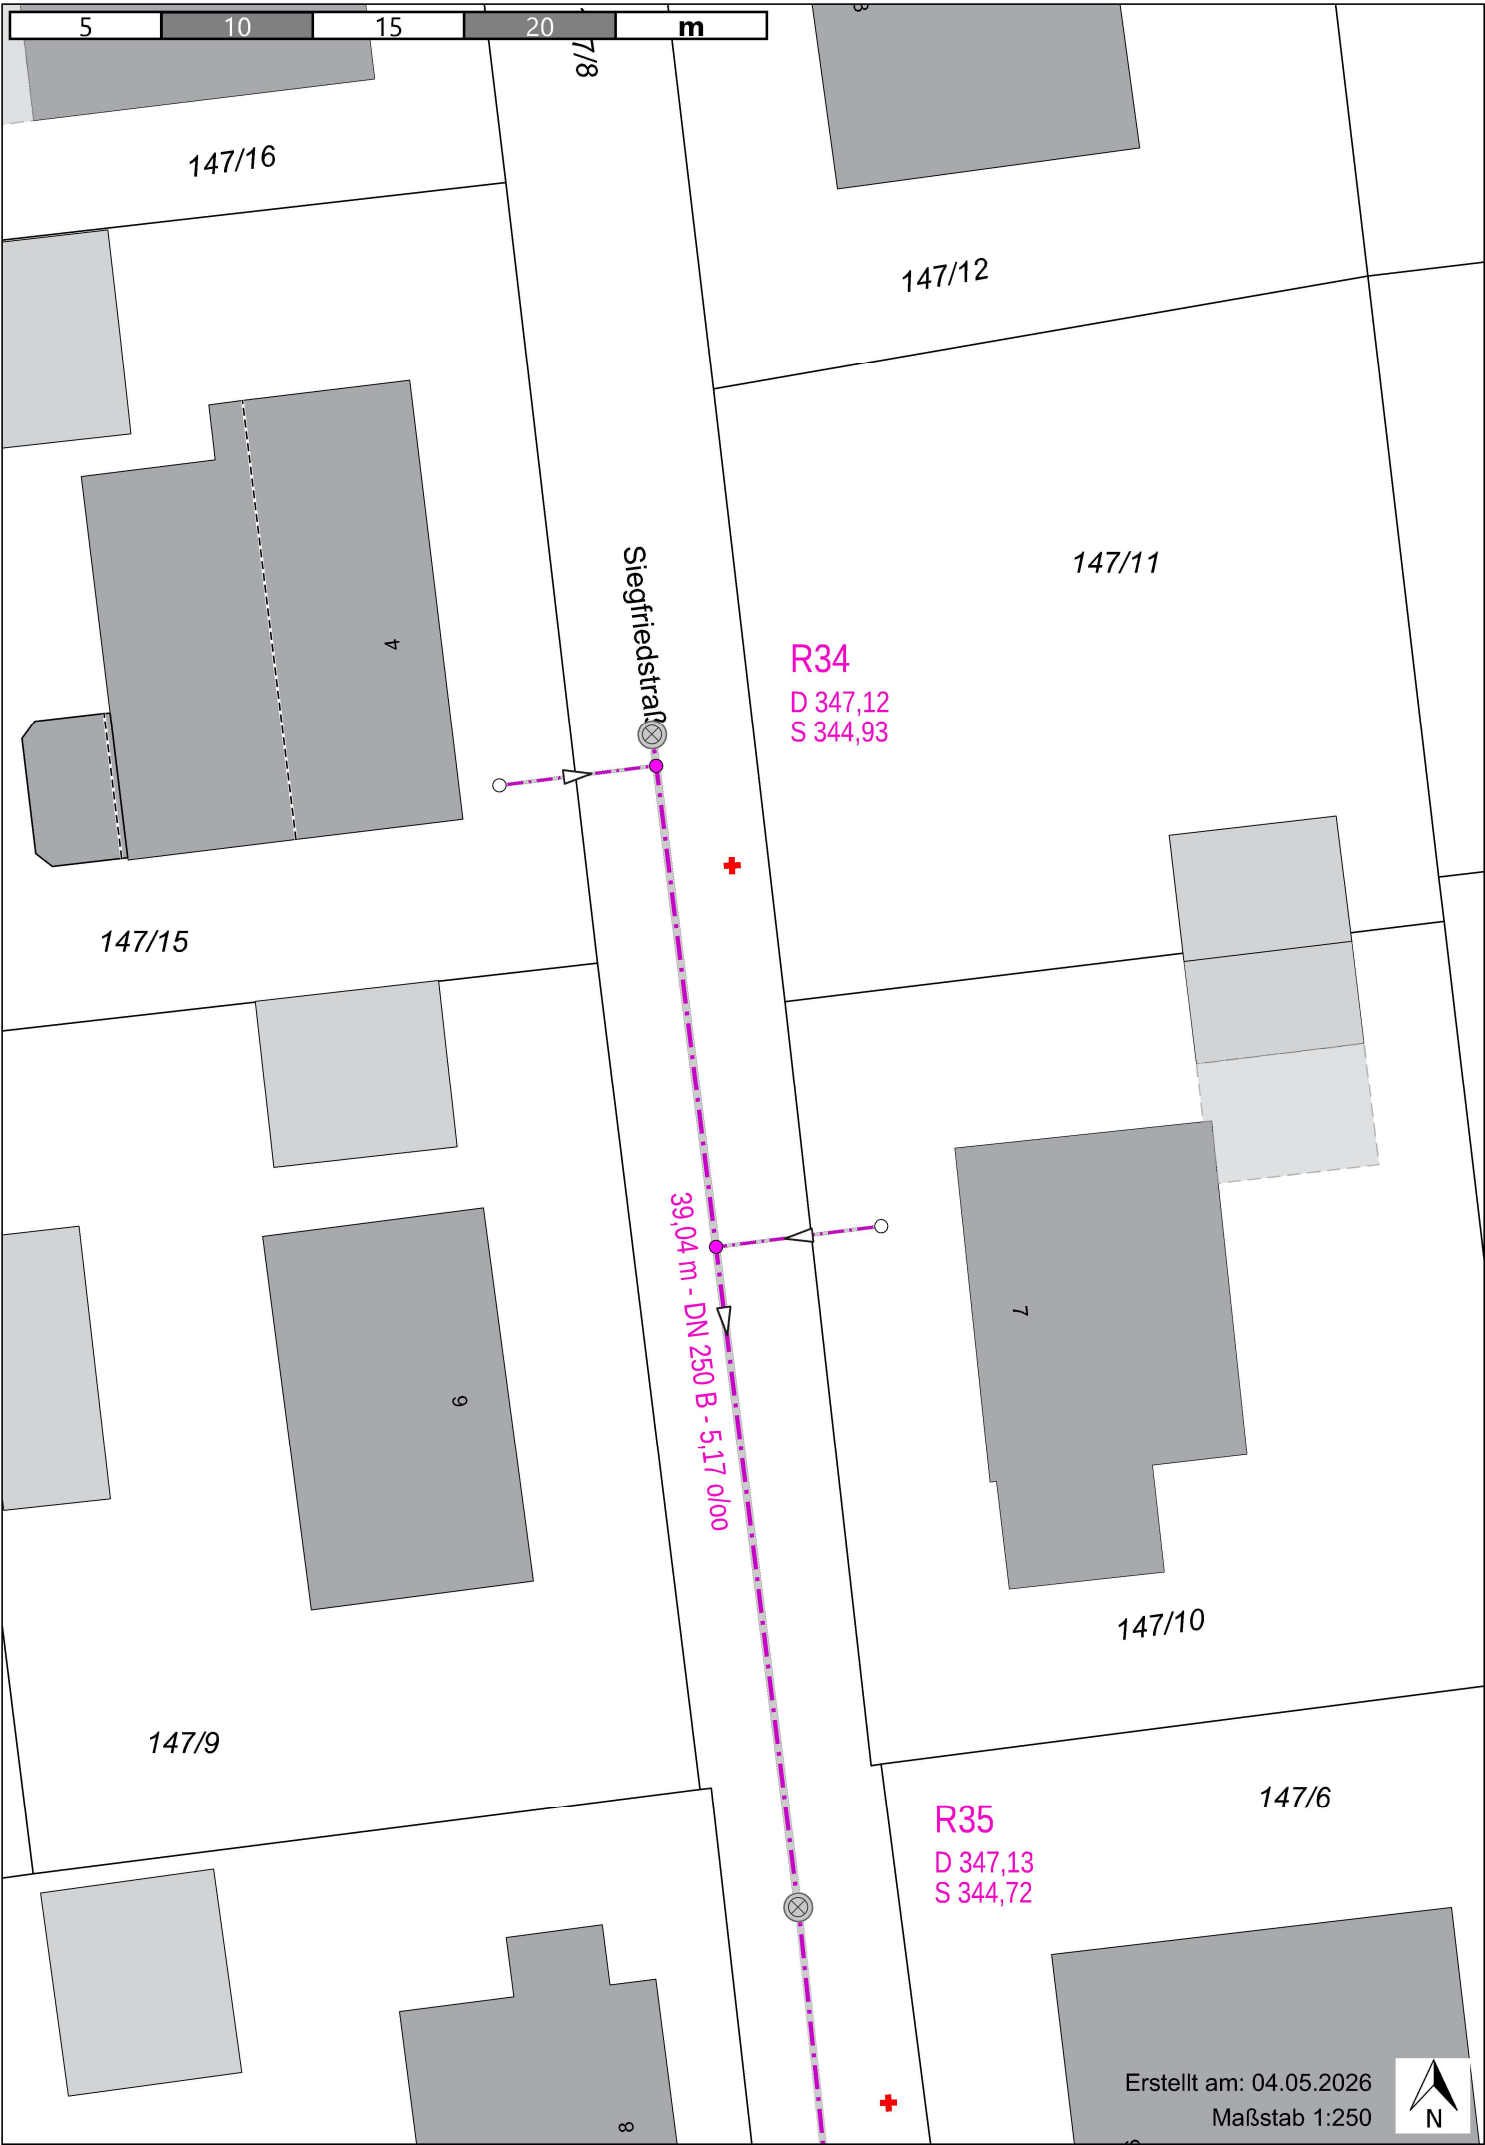


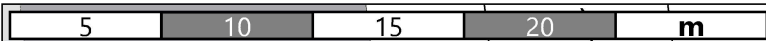

147/16

147/12

147/11

147/15

147/10

147/9

147/6

Siegfriedstraße

R34
D 347,12
S 344,93

39,04 m - DN 250 B - 5.17 0/00

R35
D 347,13
S 344,72

Erstellt am: 04.05.2026
Maßstab 1:250

