



arhitekt
boris buljan mag. ing. arh.
boris.buljan@gmail.com
098 299 337

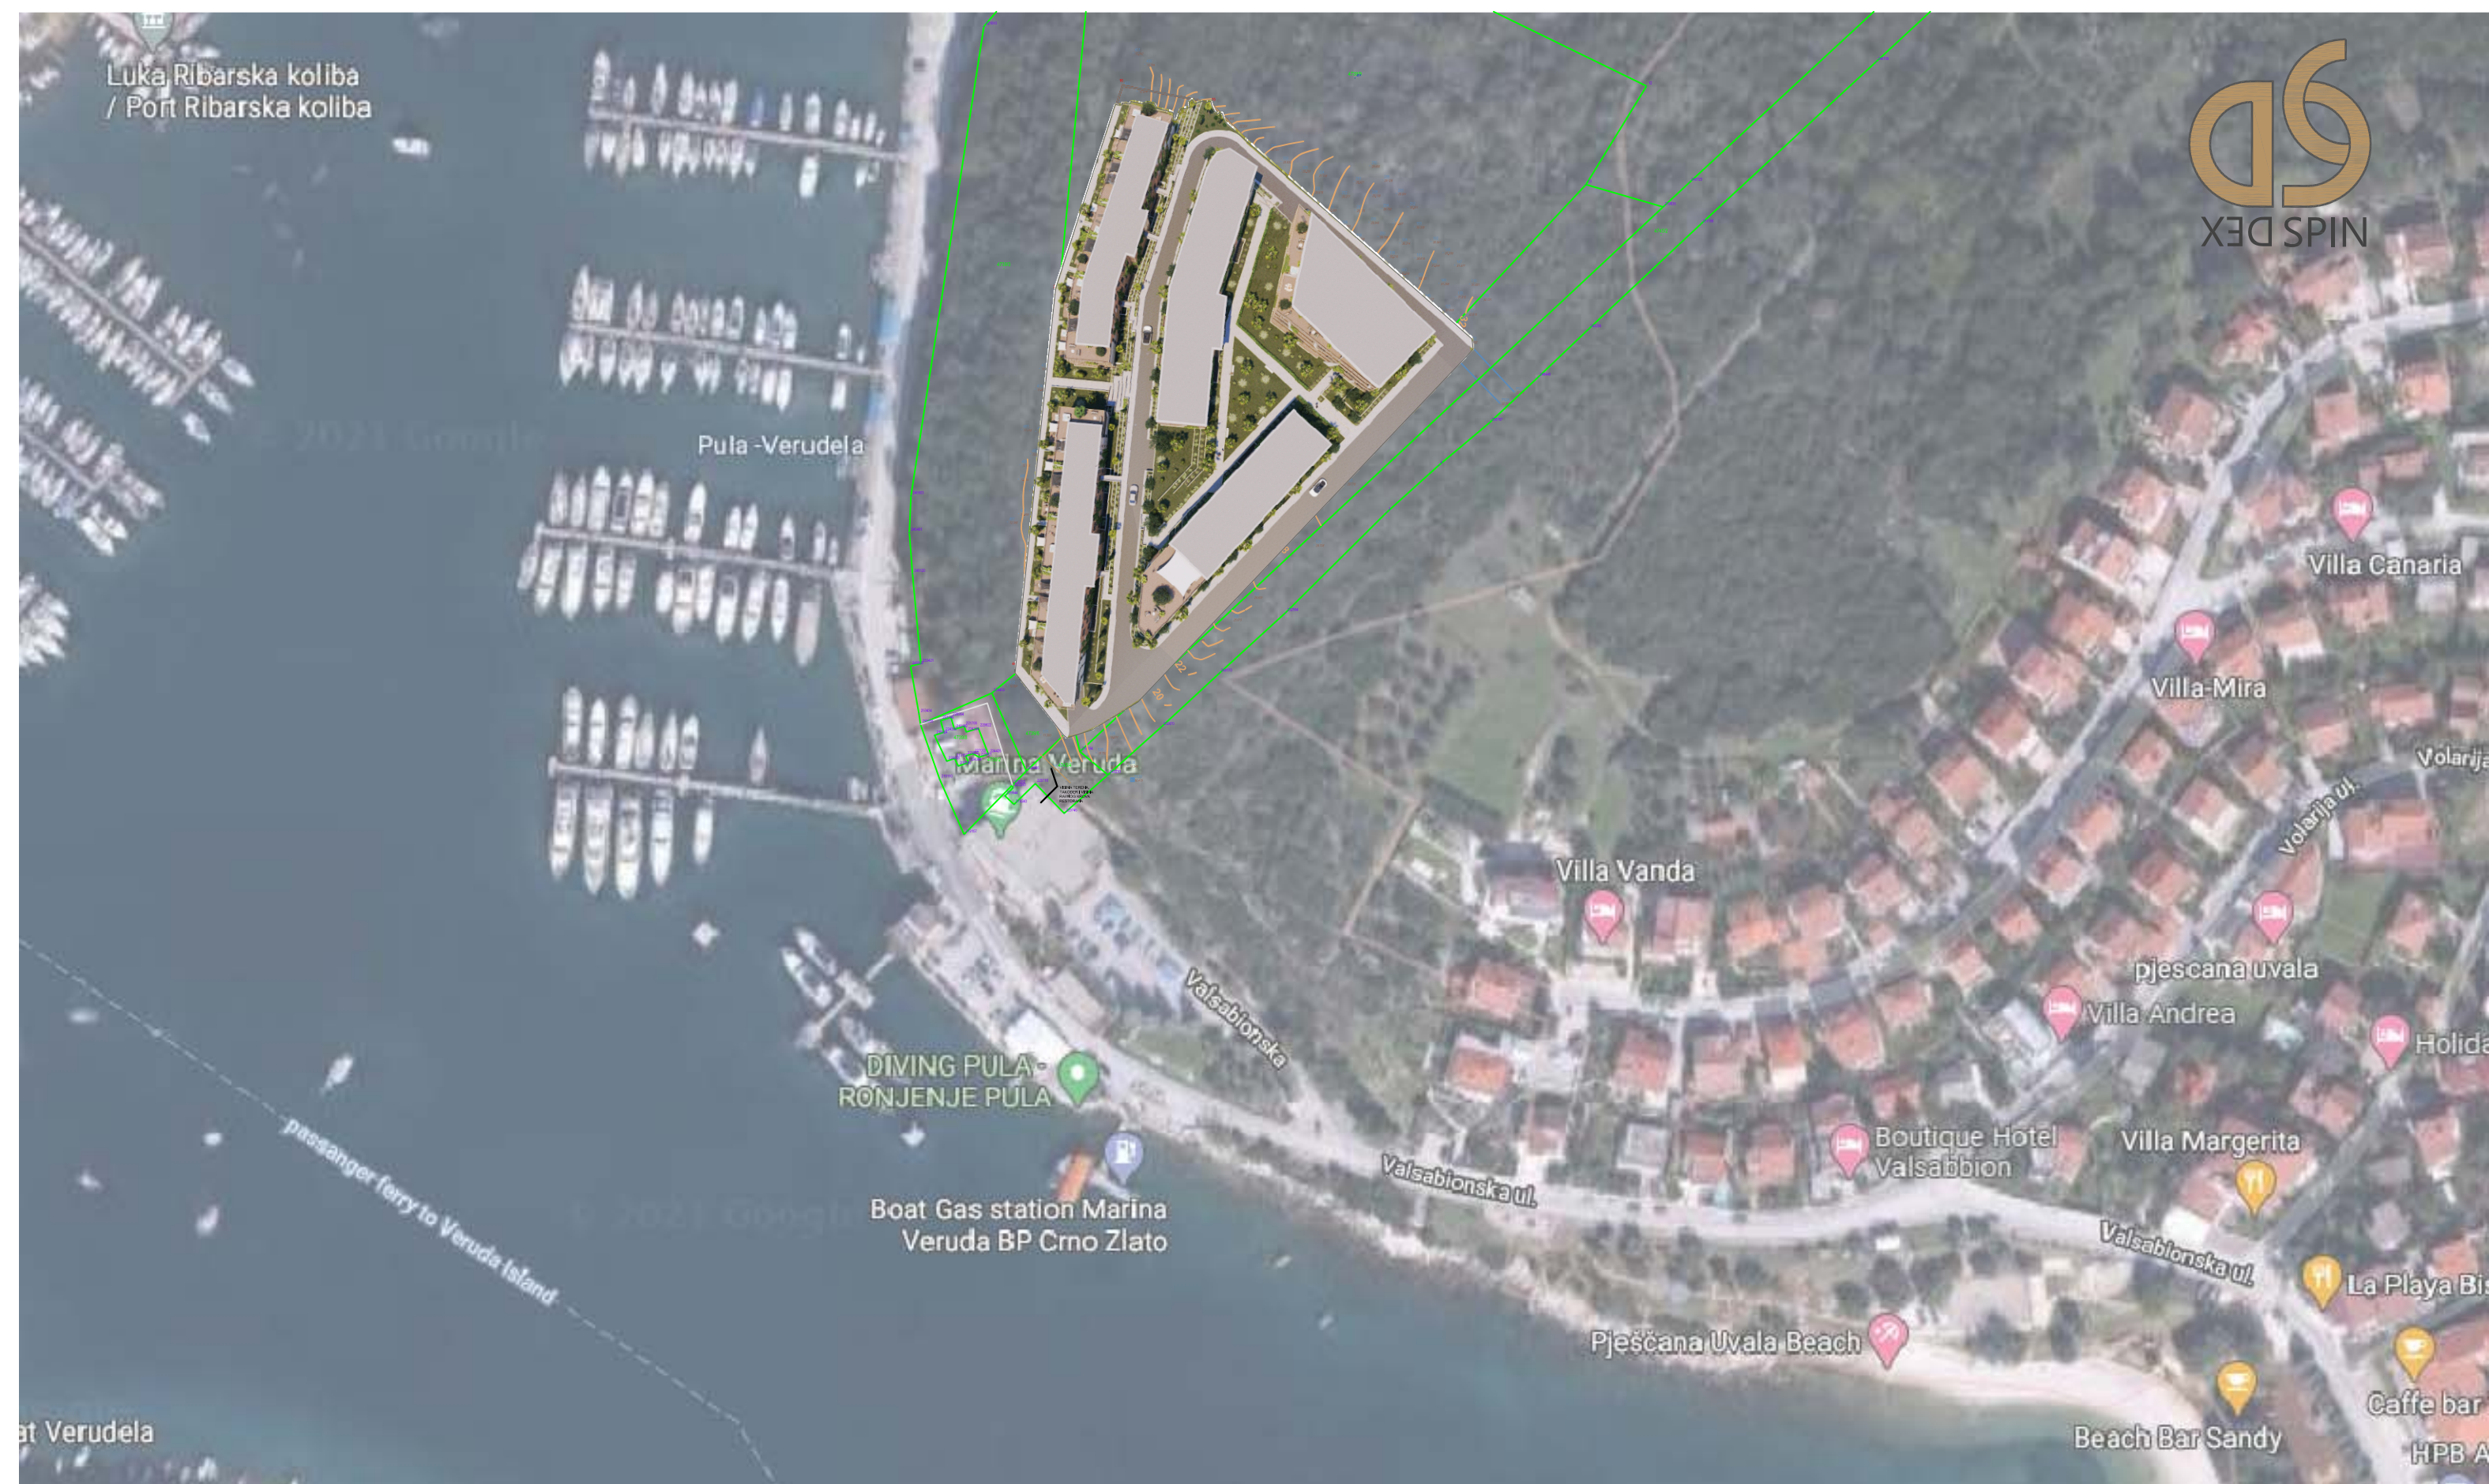

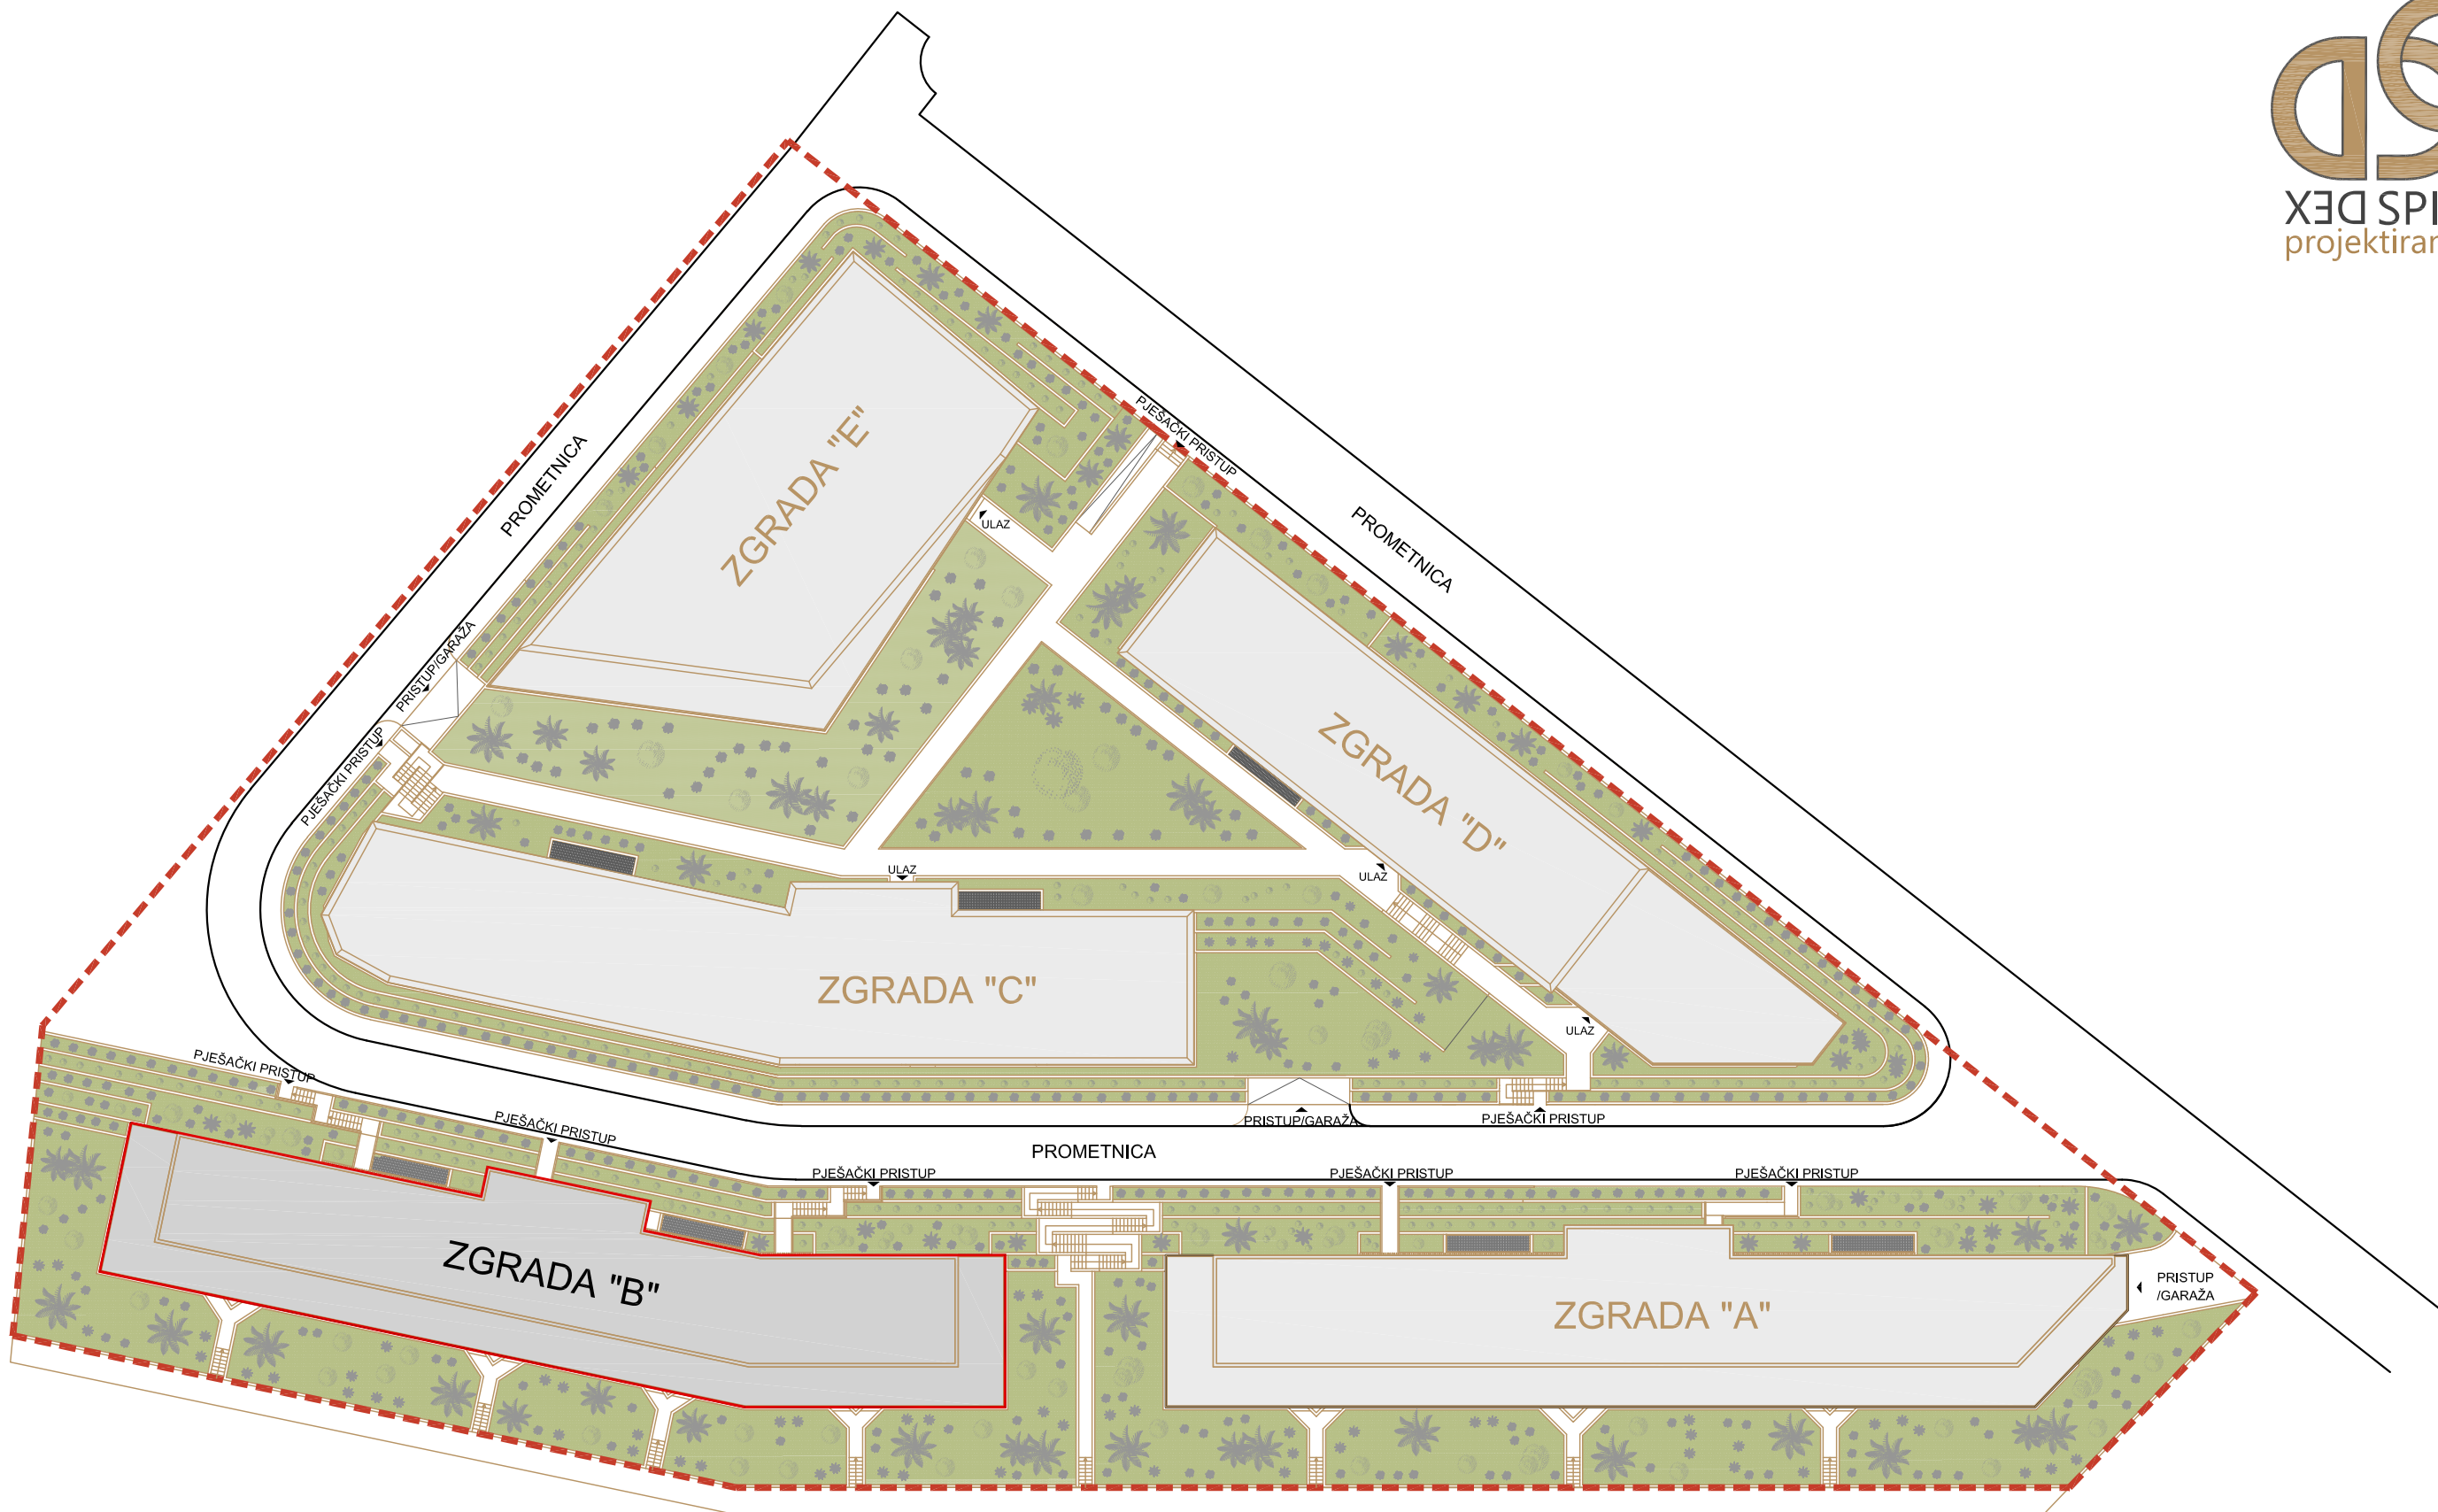









ZGRADA_B

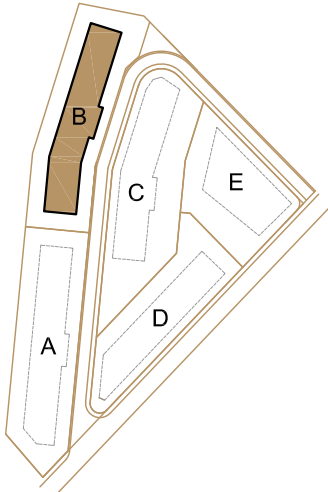


SPREMIŠTA STANARA		ETAŽA -2		
oznaka	naziv prostorije	netto m ²	koef.	netto x koef. m ²
SP14	spremište stanara	5,42	0,50	2,71
SP15	spremište stanara	5,42	0,50	2,71
SP16	spremište stanara	5,51	0,50	2,76
SP17	spremište stanara	5,51	0,50	2,76
SP18	spremište stanara	5,51	0,50	2,76
SP19	spremište stanara	7,72	0,50	3,86
SP20	spremište stanara	5,44	0,50	2,72
SP21	spremište stanara	5,44	0,50	2,72
SP22	spremište stanara	3,15	0,50	1,58
SP23	spremište stanara	3,15	0,50	1,58
SP24	spremište stanara	5,33	0,50	2,67
SP25	spremište stanara	5,33	0,50	2,67
SP26	spremište stanara	5,33	0,50	2,67
SP27	spremište stanara	5,33	0,50	2,67
SP28	spremište stanara	5,33	0,50	2,67
SP29	spremište stanara	5,33	0,50	2,67
SP30	spremište stanara	7,34	0,50	3,67
SP31	spremište stanara	4,57	0,50	2,29
SP32	spremište stanara	4,85	0,50	2,43
SP33	spremište stanara	4,66	0,50	2,33
SP34	spremište stanara	5,33	0,50	2,67
SP35	spremište stanara	5,31	0,50	2,66
SP36	spremište stanara	6,18	0,50	3,09
SPREMIŠTA etaža -2 ukupno:		122,49		61,24

PARKIRNA MJESTA GARAŽA -2		ETAŽA -2		
oznaka	naziv	netto m ²	koef.	netto x koef. m ²
PM30	PM garaža	17,65	0,50	8,83
PM31	PM garaža	17,65	0,50	8,83
PM32	PM garaža	17,00	0,50	8,50
PM33	PM garaža	16,25	0,50	8,13
PM34	PM garaža	16,25	0,50	8,13
PM35	PM garaža	16,25	0,50	8,13
PM36	PM garaža	16,25	0,50	8,13
PM37	PM garaža	22,65	0,50	11,33
PM38	PM garaža	16,25	0,50	8,13
PM39	PM garaža	16,25	0,50	8,13
PM40	PM garaža	16,25	0,50	8,13
PM41	PM garaža	16,25	0,50	8,13
PM42	PM garaža	16,25	0,50	8,13
PM43	PM garaža	16,25	0,50	8,13
PM44	PM garaža	14,95	0,50	7,48
PM45	PM garaža	16,25	0,50	8,13
PM46	PM garaža	16,25	0,50	8,13
PM47	PM garaža	16,25	0,50	8,13
PM48	PM garaža	16,25	0,50	8,13
PM49	PM garaža	16,00	0,50	8,00
PM50	PM garaža	18,50	0,50	9,25
PM51	PM garaža	16,25	0,50	8,13
PM52	PM garaža	16,25	0,50	8,13
PM53	PM garaža	16,25	0,50	8,13
PM54	PM garaža	16,25	0,50	8,13
PM55	PM garaža	17,00	0,50	8,50
PM56	PM garaža	17,65	0,50	8,83
PM57	PM garaža	17,65	0,50	8,83
GARAŽA -2 ukupno netto:		469,20		234,60

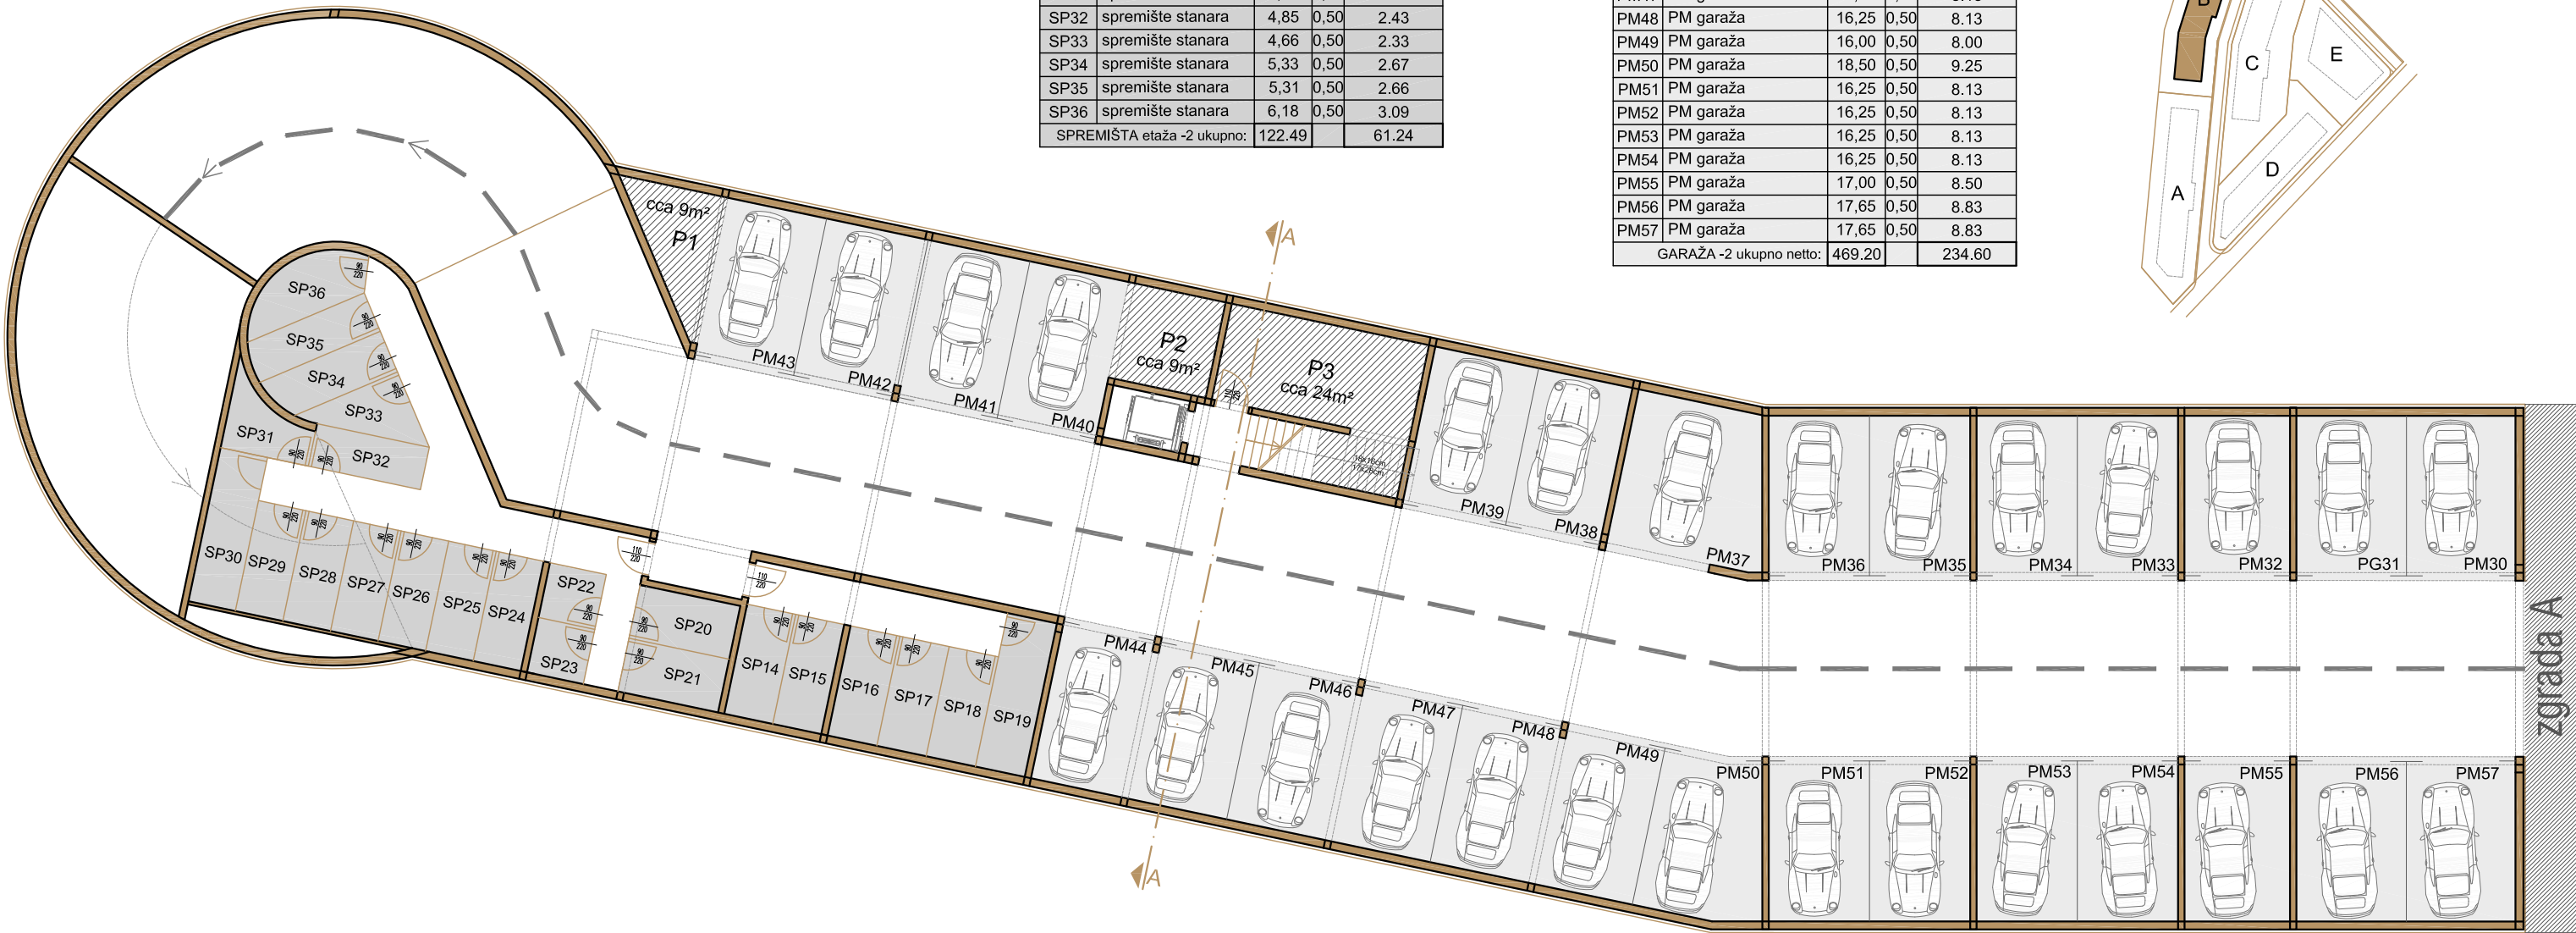




ZGRADA_B

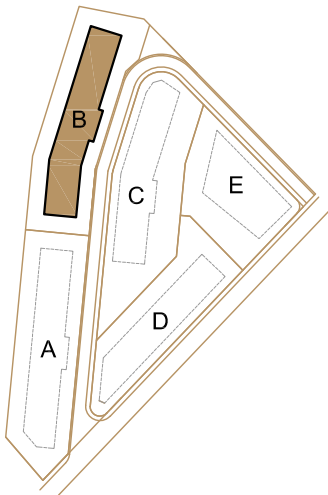


SPREMIŠTA STANARA ETAŽA -1				
oznaka	naziv prostorije	netto m²	koef.	netto x koef. m²
SP1	spremište stanara	3,06	0,50	1.53
SP2	spremište stanara	4,35	0,50	2.18
SP3	spremište stanara	5,55	0,50	2.78
SP4	spremište stanara	5,55	0,50	2.78
SP5	spremište stanara	5,55	0,50	2.78
SP6	spremište stanara	5,55	0,50	2.78
SP7	spremište stanara	5,51	0,50	2.76
SP8	spremište stanara	5,51	0,50	2.76
SP9	spremište stanara	5,51	0,50	2.76
SP10	spremište stanara	5,51	0,50	2.76
SP11	spremište stanara	3,43	0,50	1.72
SP12	spremište stanara	3,43	0,50	1.72
SP13	spremište stanara	5,67	0,50	2.84
SPREMIŠTA etaža -1 ukupno:		64.18		32.09

PARKIRNA MJESTA GARAŽA -1				
oznaka	naziv	netto m²	koef.	netto x koef. m²
PM1	PM garaža	17,65	0,50	8.83
PM2	PM garaža	17,65	0,50	8.83
PM3	PM garaža	17,00	0,50	8.50
PM4	PM garaža	16,25	0,50	8.13
PM5	PM garaža	16,25	0,50	8.13
PM6	PM garaža	16,25	0,50	8.13
PM7	PM garaža	16,25	0,50	8.13
PM8	PM garaža	22,65	0,50	11.33
PM9	PM garaža	22,75	0,50	11.38
PM10	PM garaža	16,25	0,50	8.13
PM11	PM garaža	16,25	0,50	8.13
PM12	PM garaža	16,25	0,50	8.13
PM13	PM garaža	16,25	0,50	8.13
PM14	PM garaža	14,95	0,50	7.48
PM15	PM garaža	16,40	0,50	8.20
PM16	PM garaža	20,90	0,50	10.45
PM17	PM garaža	16,25	0,50	8.13
PM18	PM garaža	16,25	0,50	8.13
PM19	PM garaža	16,25	0,50	8.13
PM20	PM garaža	16,25	0,50	8.13
PM21	PM garaža	16,00	0,50	8.00
PM22	PM garaža	18,50	0,50	9.25
PM23	PM garaža	16,25	0,50	8.13
PM24	PM garaža	16,25	0,50	8.13
PM25	PM garaža	16,25	0,50	8.13
PM26	PM garaža	16,25	0,50	8.13
PM27	PM garaža	17,00	0,50	8.50
PM28	PM garaža	17,65	0,50	8.83
PM29	PM garaža	17,65	0,50	8.83
GARAŽA -1 ukupno netto:		496.75		248.38

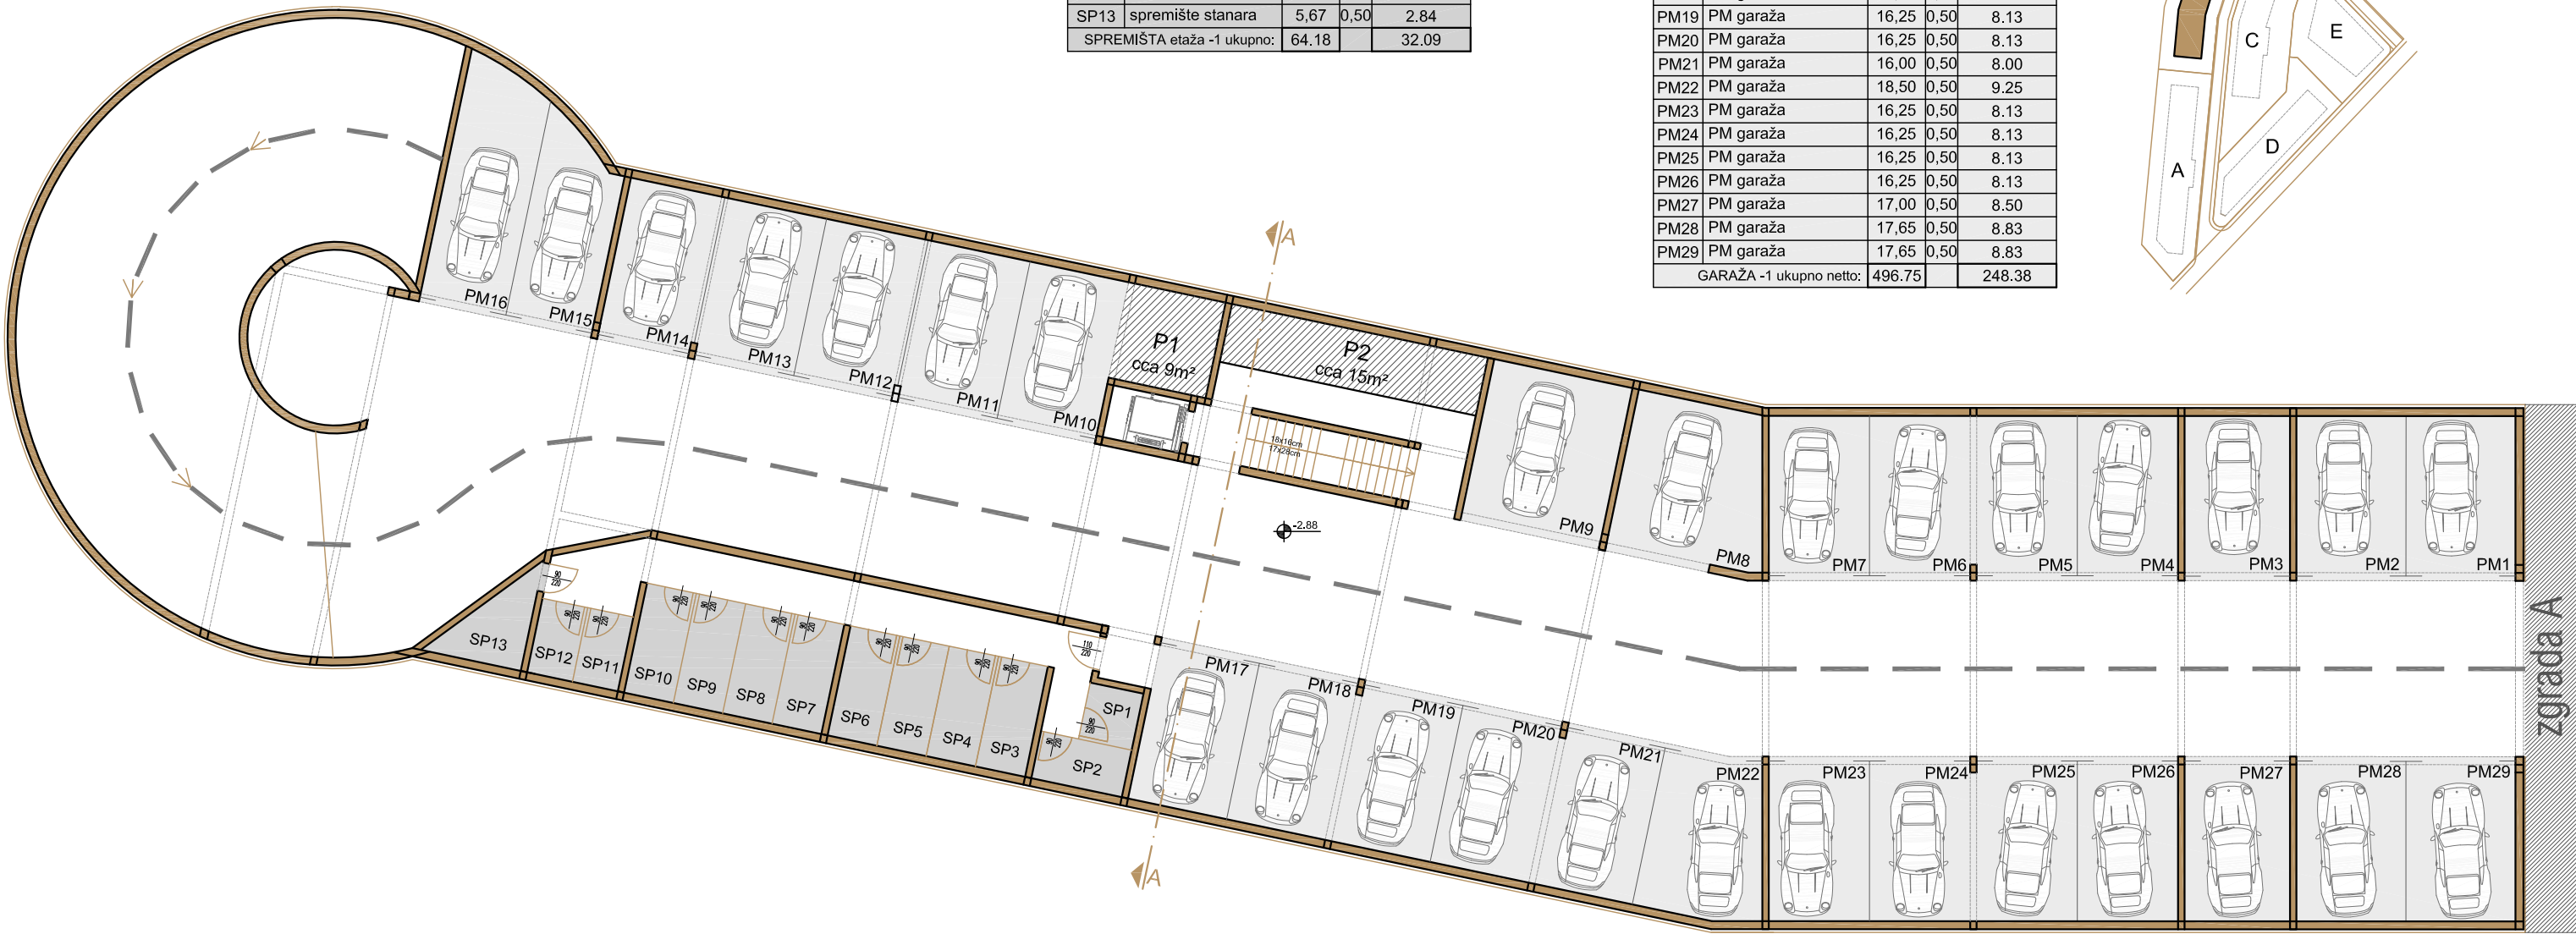



Zgrada A

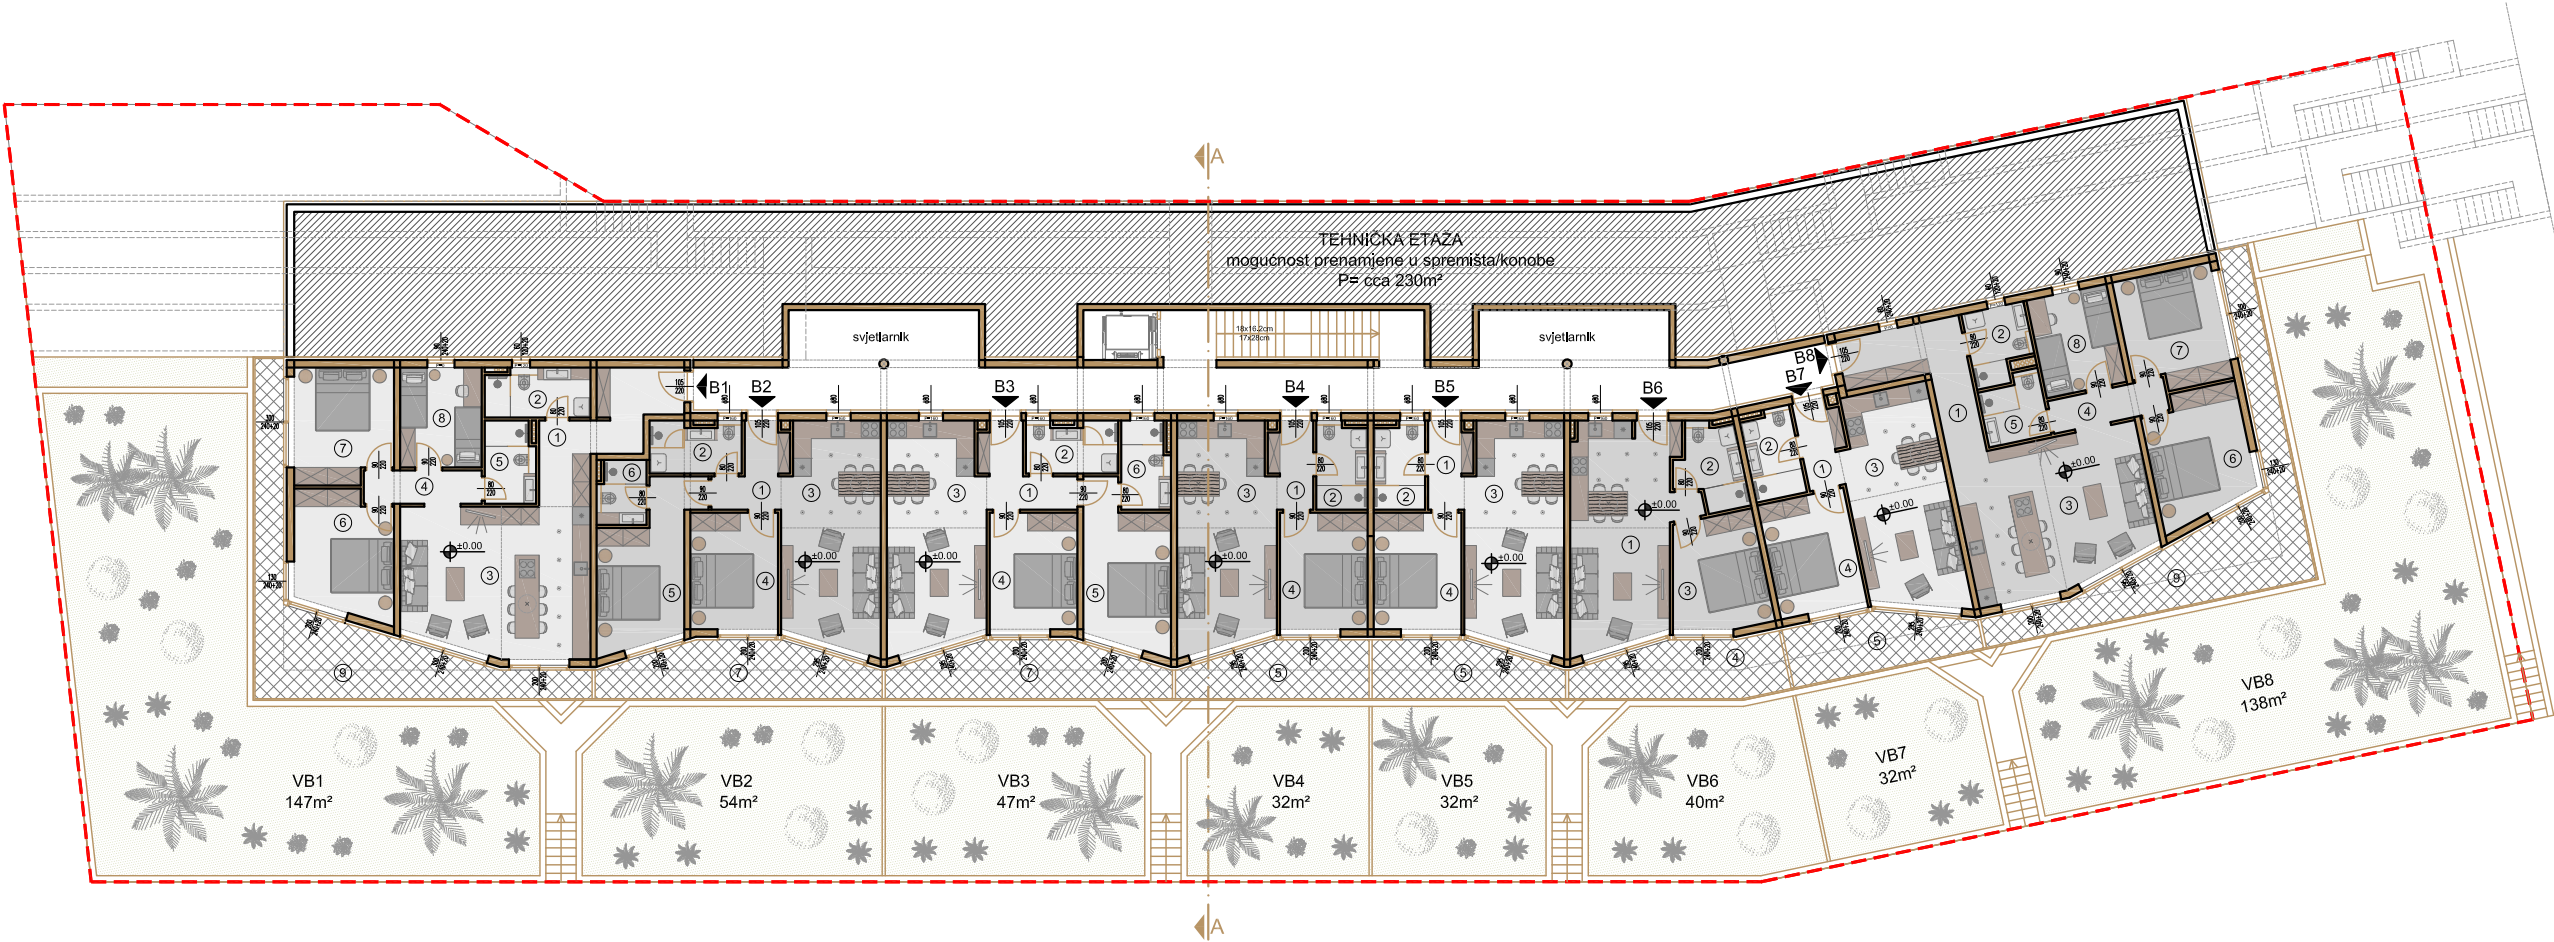

VRTOVI				
oznaka	naziv prostorije	netto m²	koef.	netto x koef. m²
VB1	vrt	147,00	0,10	14.70
VB2	vrt	54,00	0,10	5.40
VB3	vrt	47,00	0,10	4.70
VB4	vrt	32,00	0,10	3.20
VB5	vrt	32,00	0,10	3.20
VB6	vrt	40,00	0,10	4.00
VB7	vrt	32,00	0,10	3.20
VB8	vrt	138,00	0,10	13.80
VRTOVI ukupno:		522,00		52.20

ZGRADA_B

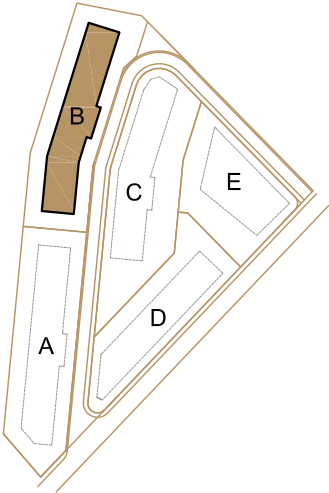

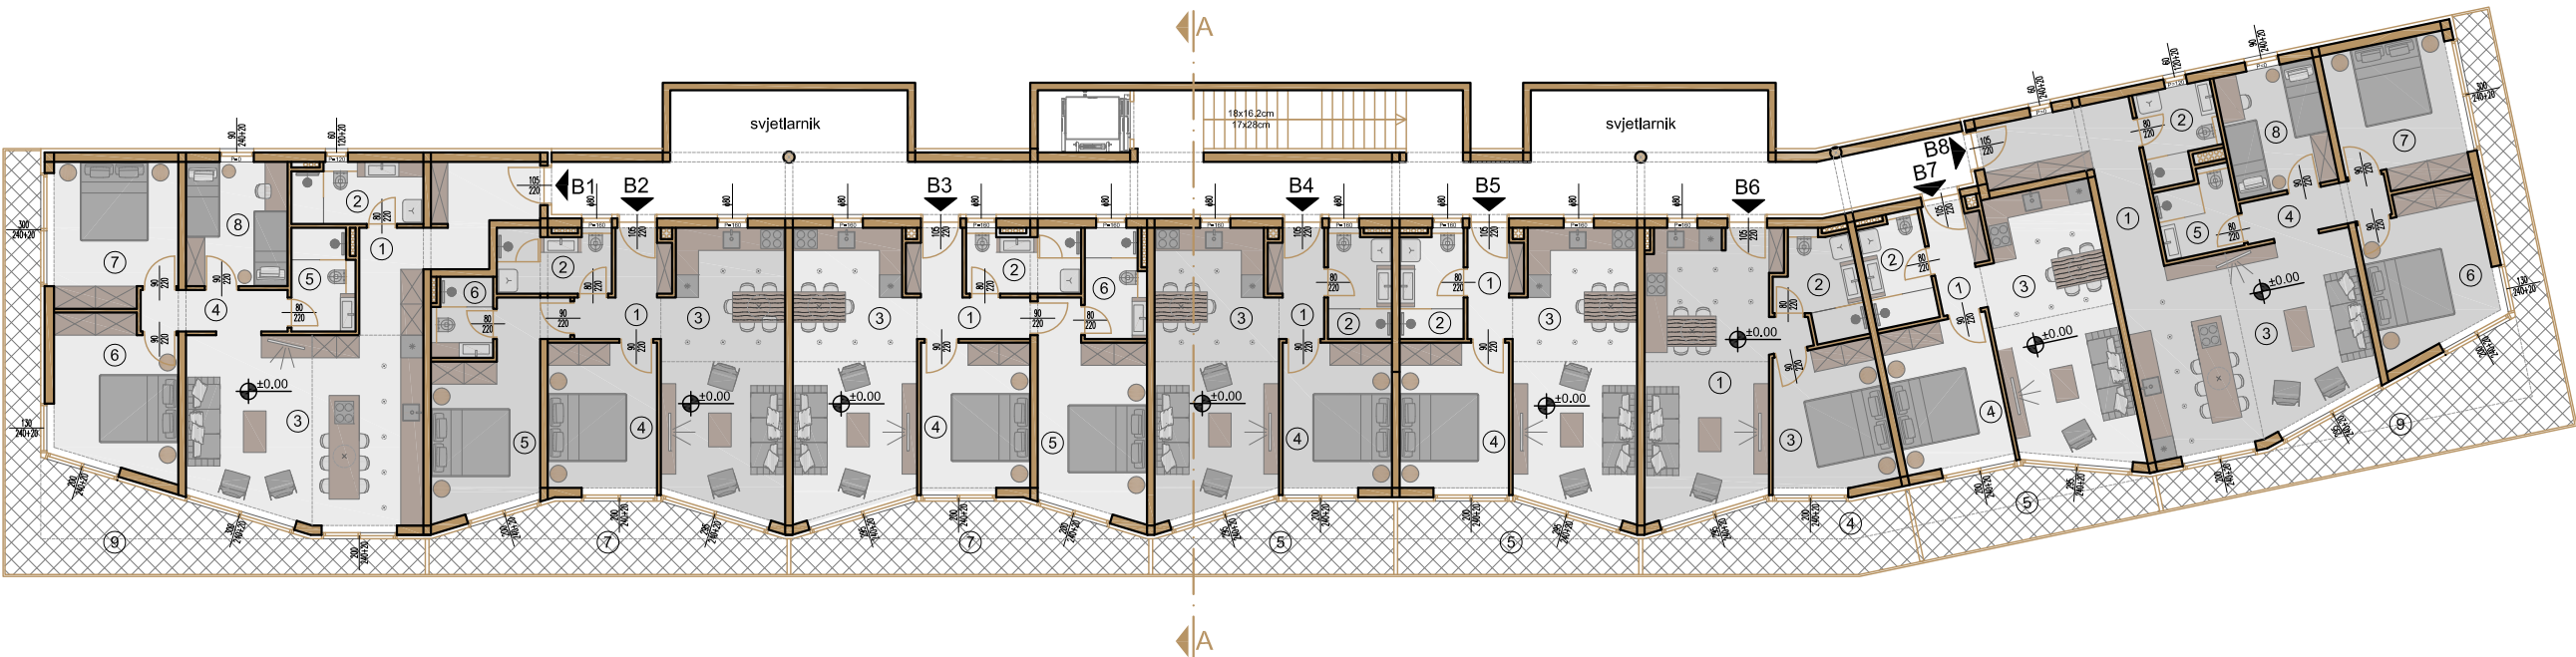

ZGRADA_B

STAN B1		
1	Hodnik + garderoba	11,53 m ²
2	Kupaonica 1	5,56 m ²
3	Dnevni boravak + kuh. + blag.	30,11 m ²
4	Hodnik	4,28 m ²
5	Kupaonica 2	4,46 m ²
6	Spavaća soba 1	12,79 m ²
7	Spavaća soba 2	12,21 m ²
8	Spavaća soba 3	8,91 m ²
9	Terasa natkrivena (28,12 x 0,50)	14,06 m ²
STAN B1 neto:		103,91 m ²

STAN B5		
1	Hodnik + garderoba	3,90 m ²
2	Kupaonica	4,80 m ²
3	Dnevni boravak + kuh. + blag.	23,63 m ²
4	Spavaća soba	11,17 m ²
5	Lođa (10,78 x 0,75)	8,09 m ²
STAN B5 neto:		51,59 m ²

STAN B2		
1	Hodnik + garderoba	5,10 m ²
2	Kupaonica 1	5,06 m ²
3	Dnevni boravak + kuh. + blag.	23,63 m ²
4	Spavaća soba 1	11,17 m ²
5	Spavaća soba 2	14,13 m ²
6	Kupaonica 2	3,35 m ²
7	Lođa (15,28 x 0,75)	11,46 m ²
STAN B2 neto:		73,90 m ²


STAN B6		
1	Dnevni boravak + kuh. + blag.	25,60 m ²
2	Kupaonica	5,38 m ²
3	Spavaća soba	11,19 m ²
4	Lođa (12,32 x 0,75)	9,24 m ²
STAN B6 neto:		51,41 m ²


STAN B3		
1	Hodnik + garderoba	5,88 m ²
2	Kupaonica 1	5,06 m ²
3	Dnevni boravak + kuh. + blag.	23,63 m ²
4	Spavaća soba 1	11,17 m ²
5	Spavaća soba 2	14,15 m ²
6	Kupaonica 2	4,58 m ²
7	Lođa (15,13 x 0,75)	11,35 m ²
STAN B3 neto:		75,82 m ²

STAN B7		
1	Hodnik + garderoba	3,90 m ²
2	Kupaonica	4,80 m ²
3	Dnevni boravak + kuh. + blag.	23,19 m ²
4	Spavaća soba	11,17 m ²
5	Lođa (10,78 x 0,75)	8,09 m ²
STAN B7 neto:		51,15 m ²

STAN B4		
1	Hodnik + garderoba	3,90 m ²
2	Kupaonica	4,80 m ²
3	Dnevni boravak + kuh. + blag.	23,63 m ²
4	Spavaća soba	11,17 m ²
5	Lođa (10,78 x 0,75)	8,09 m ²
STAN B4 neto:		51,59 m ²

STAN B8		
1	Hodnik + garderoba	10,82 m ²
2	Kupaonica 1	4,60 m ²
3	Dnevni boravak + kuh. + blag.	30,11 m ²
4	Hodnik	4,41 m ²
5	Kupaonica 2	4,22 m ²
6	Spavaća soba 1	12,79 m ²
7	Spavaća soba 2	12,21 m ²
8	Spavaća soba 3	8,91 m ²
9	Terasa natkrivena (28,12 x 0,50)	14,06 m ²
STAN B8 neto:		102,13 m ²

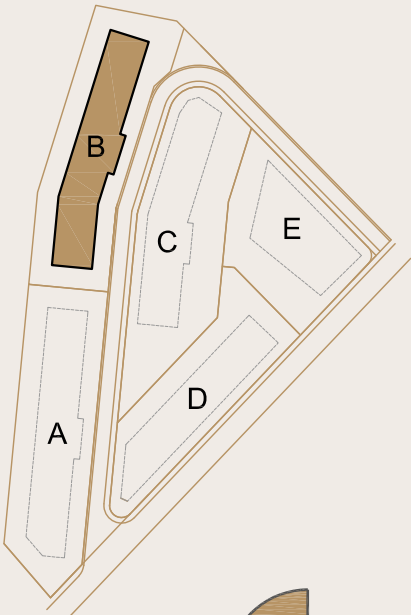

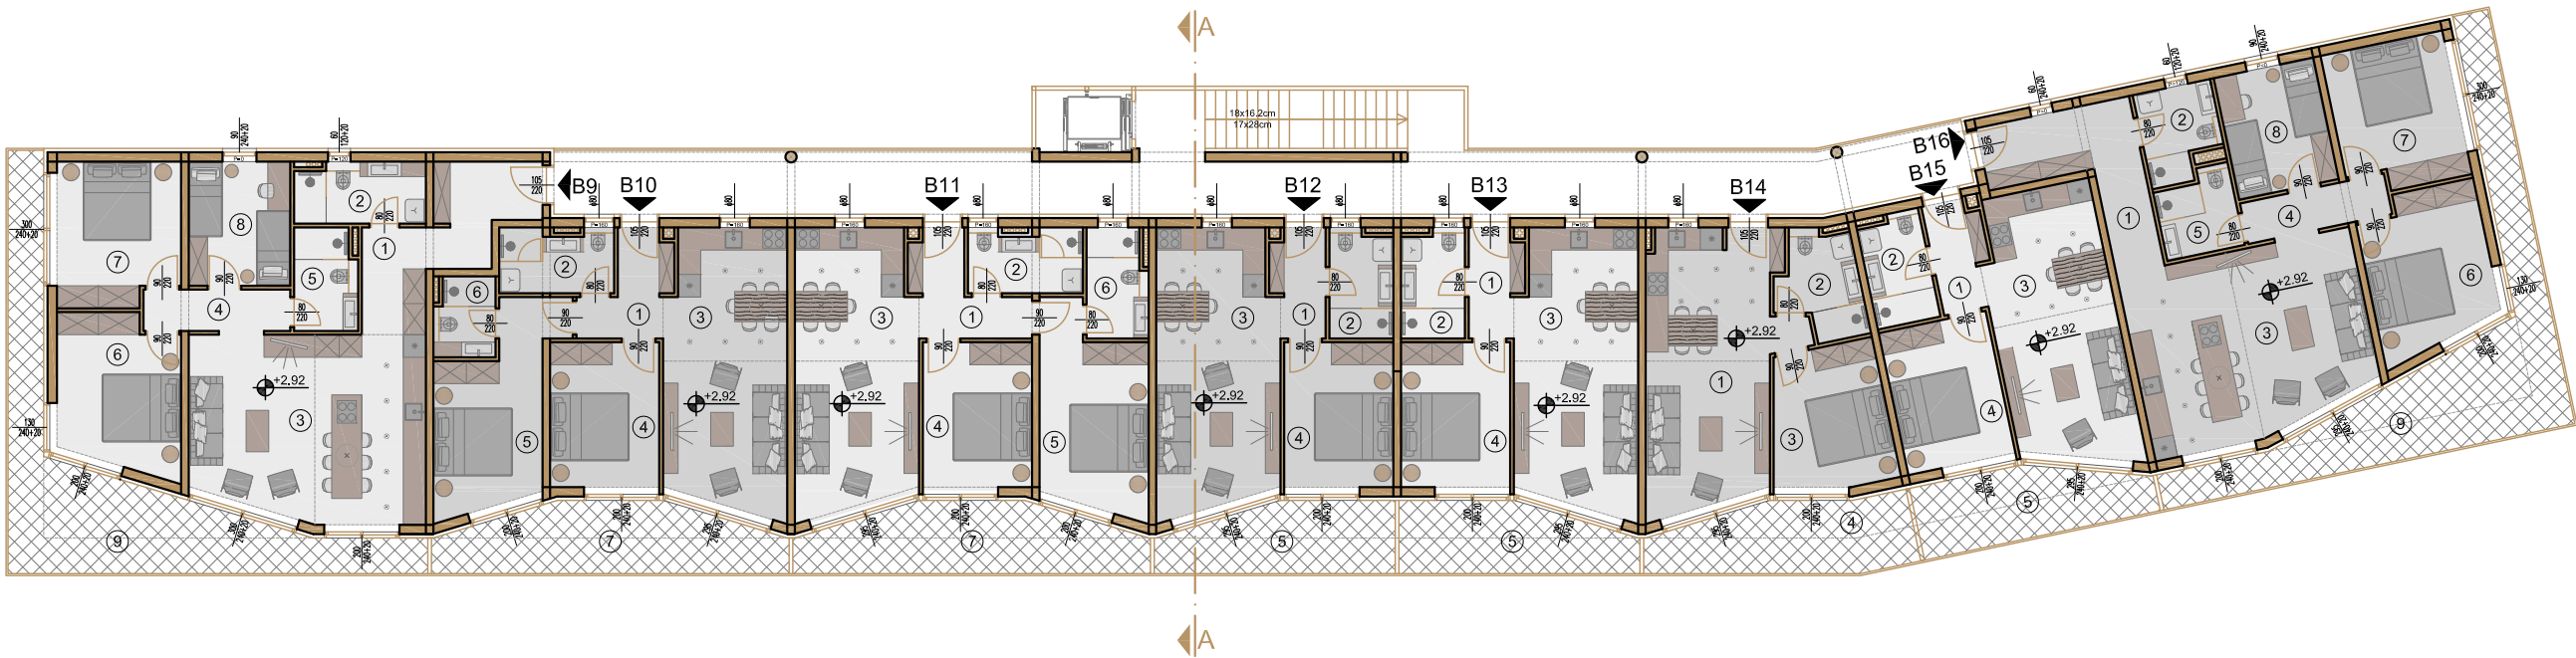

ZGRADA_B

STAN B9

1	Hodnik + garderoba	11,53	m ²
2	Kupaonica 1	5,56	m ²
3	Dnevni boravak + kuh. + blag.	30,11	m ²
4	Hodnik	4,28	m ²
5	Kupaonica 2	4,46	m ²
6	Spavaća soba 1	12,79	m ²
7	Spavaća soba 2	12,21	m ²
8	Spavaća soba 3	8,91	m ²
9	Terasa natkrivena (28,12 x 0,50)	14,06	m ²
STAN B9 neto:		103,91	m ²

STAN B13

1	Hodnik + garderoba	3,90	m ²
2	Kupaonica	4,80	m ²
3	Dnevni boravak + kuh. + blag.	23,63	m ²
4	Spavaća soba	11,17	m ²
5	Lođa (10,78 x 0,75)	8,09	m ²
STAN B13 neto:		51,59	m ²

STAN B10

1	Hodnik + garderoba	5,10	m ²
2	Kupaonica 1	5,06	m ²
3	Dnevni boravak + kuh. + blag.	23,63	m ²
4	Spavaća soba 1	11,17	m ²
5	Spavaća soba 2	14,13	m ²
6	Kupaonica 2	3,35	m ²
7	Lođa (15,28 x 0,75)	11,46	m ²
STAN B10 neto:		73,90	m ²

STAN B14

1	Dnevni boravak + kuh. + blag.	25,60	m ²
2	Kupaonica	5,38	m ²
3	Spavaća soba	11,19	m ²
4	Lođa (12,32 x 0,75)	9,24	m ²
STAN B14 neto:		51,41	m ²

STAN B11

1	Hodnik + garderoba	5,88	m ²
2	Kupaonica 1	5,06	m ²
3	Dnevni boravak + kuh. + blag.	23,63	m ²
4	Spavaća soba 1	11,17	m ²
5	Spavaća soba 2	14,15	m ²
6	Kupaonica 2	4,58	m ²
7	Lođa (15,13 x 0,75)	11,35	m ²
STAN B11 neto:		75,82	m ²

STAN B15


1	Hodnik + garderoba	3,90	m ²
2	Kupaonica	4,80	m ²
3	Dnevni boravak + kuh. + blag.	23,19	m ²
4	Spavaća soba	11,17	m ²
5	Lođa (10,78 x 0,75)	8,09	m ²
STAN B15 neto:		51,15	m ²

STAN B12


1	Hodnik + garderoba	3,90	m ²
2	Kupaonica	4,80	m ²
3	Dnevni boravak + kuh. + blag.	23,63	m ²
4	Spavaća soba	11,17	m ²
5	Lođa (10,78 x 0,75)	8,09	m ²
STAN B12 neto:		51,59	m ²

STAN B16

1	Hodnik + garderoba	10,82	m ²
2	Kupaonica 1	4,60	m ²
3	Dnevni boravak + kuh. + blag.	30,11	m ²
4	Hodnik	4,41	m ²
5	Kupaonica 2	4,22	m ²
6	Spavaća soba 1	12,79	m ²
7	Spavaća soba 2	12,21	m ²
8	Spavaća soba 3	8,91	m ²
9	Terasa natkrivena (28,12 x 0,50)	14,06	m ²
STAN B16 neto:		102,13	m ²

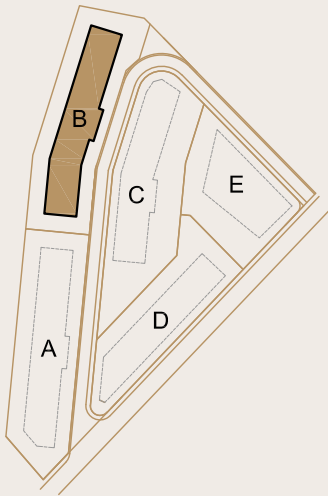

XED SPIN

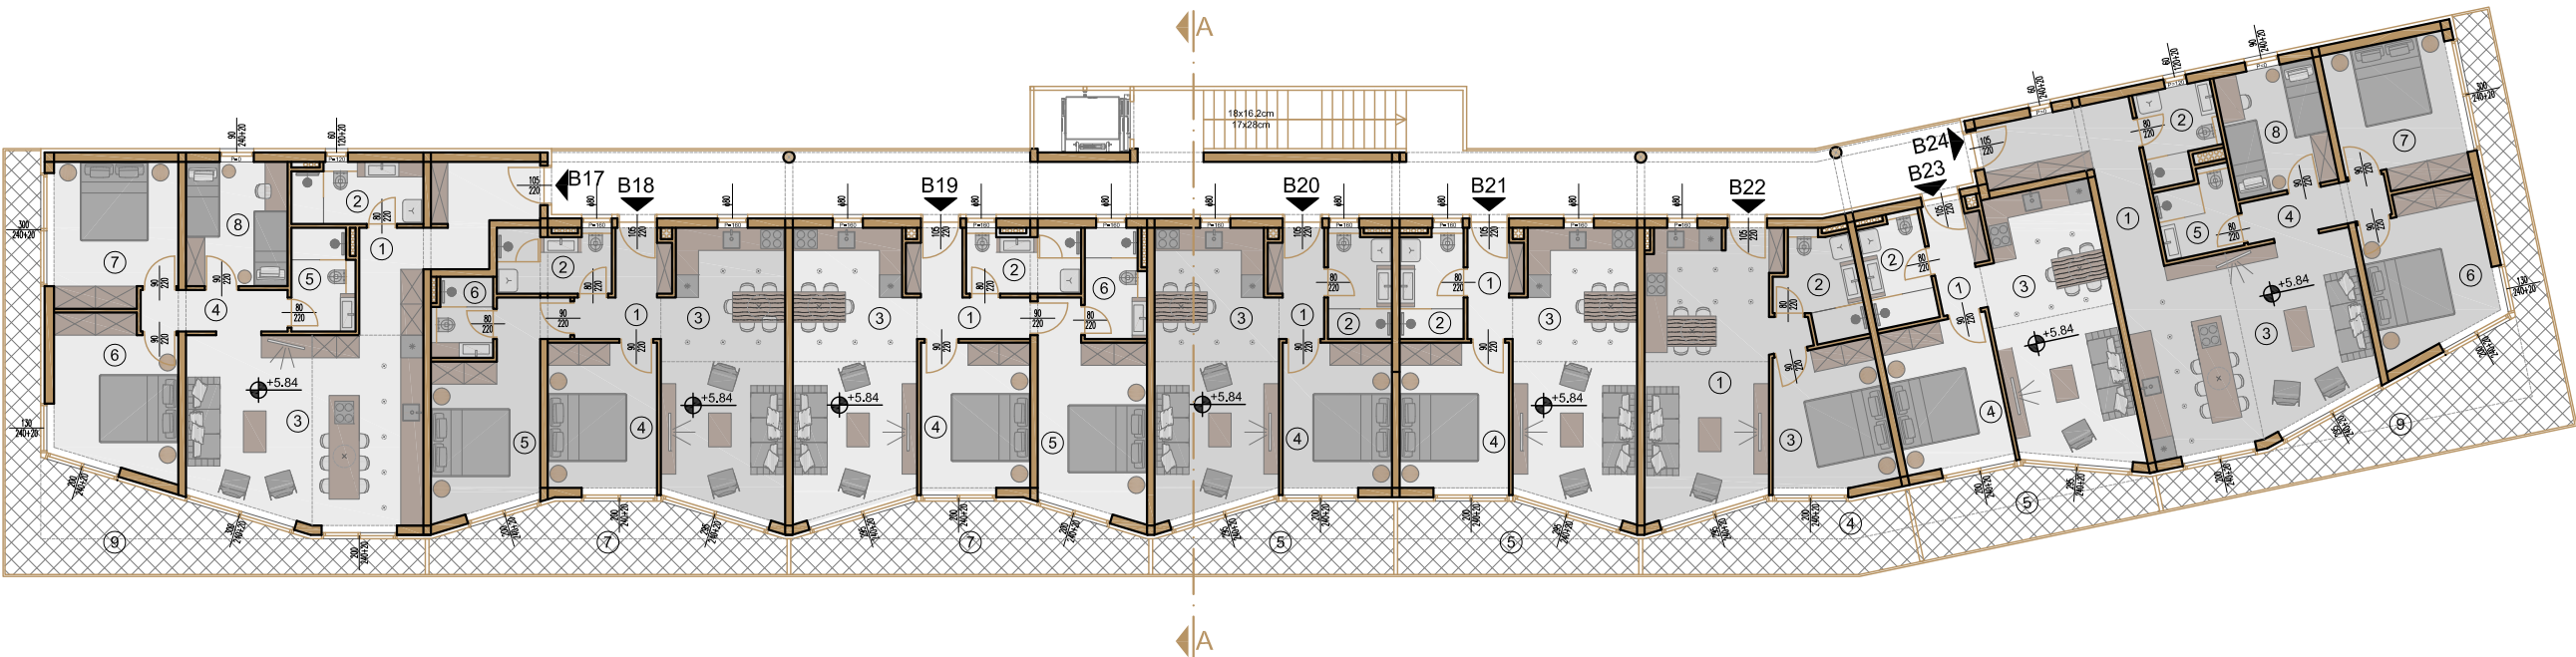

ZGRADA_B

STAN B17

1	Hodnik + garderoba	11,53	m ²
2	Kupaonica 1	5,56	m ²
3	Dnevni boravak + kuh. + blag.	30,11	m ²
4	Hodnik	4,28	m ²
5	Kupaonica 2	4,46	m ²
6	Spavaća soba 1	12,79	m ²
7	Spavaća soba 2	12,21	m ²
8	Spavaća soba 3	8,91	m ²
9	Terasa natkrivena (28,12 x 0,50)	14,06	m ²
STAN B17 neto:		103,91	m ²

STAN B21

1	Hodnik + garderoba	3,90	m ²
2	Kupaonica	4,80	m ²
3	Dnevni boravak + kuh. + blag.	23,63	m ²
4	Spavaća soba	11,17	m ²
5	Lođa (10,78 x 0,75)	8,09	m ²
STAN B21 neto:		51,59	m ²

STAN B18

1	Hodnik + garderoba	5,10	m ²
2	Kupaonica 1	5,06	m ²
3	Dnevni boravak + kuh. + blag.	23,63	m ²
4	Spavaća soba 1	11,17	m ²
5	Spavaća soba 2	14,13	m ²
6	Kupaonica 2	3,35	m ²
7	Lođa (15,28 x 0,75)	11,46	m ²
STAN B18 neto:		73,90	m ²

STAN B22

1	Dnevni boravak + kuh. + blag.	25,60	m ²
2	Kupaonica	5,38	m ²
3	Spavaća soba	11,19	m ²
4	Lođa (12,32 x 0,75)	9,24	m ²
STAN B22 neto:		51,41	m ²

STAN B19

1	Hodnik + garderoba	5,88	m ²
2	Kupaonica 1	5,06	m ²
3	Dnevni boravak + kuh. + blag.	23,63	m ²
4	Spavaća soba 1	11,17	m ²
5	Spavaća soba 2	14,15	m ²
6	Kupaonica 2	4,58	m ²
7	Lođa (15,13 x 0,75)	11,35	m ²
STAN B19 neto:		75,82	m ²

STAN B23


1	Hodnik + garderoba	3,90	m ²
2	Kupaonica	4,80	m ²
3	Dnevni boravak + kuh. + blag.	23,19	m ²
4	Spavaća soba	11,17	m ²
5	Lođa (10,78 x 0,75)	8,09	m ²
STAN B23 neto:		51,15	m ²

STAN B20

1	Hodnik + garderoba	3,90	m ²
2	Kupaonica	4,80	m ²
3	Dnevni boravak + kuh. + blag.	23,63	m ²
4	Spavaća soba	11,17	m ²
5	Lođa (10,78 x 0,75)	8,09	m ²
STAN B20 neto:		51,59	m ²


STAN B24

1	Hodnik + garderoba	10,82	m ²
2	Kupaonica 1	4,60	m ²
3	Dnevni boravak + kuh. + blag.	30,11	m ²
4	Hodnik	4,41	m ²
5	Kupaonica 2	4,22	m ²
6	Spavaća soba 1	12,79	m ²
7	Spavaća soba 2	12,21	m ²
8	Spavaća soba 3	8,91	m ²
9	Terasa natkrivena (28,12 x 0,50)	14,06	m ²
STAN B24 neto:		102,13	m ²

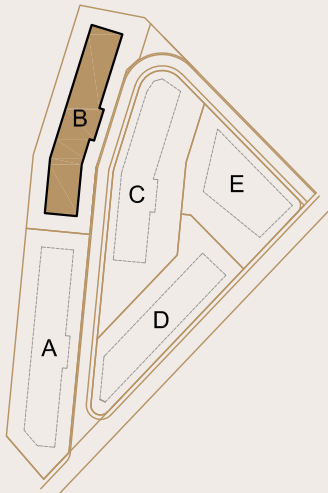

XED SPIN

MJ 1:200

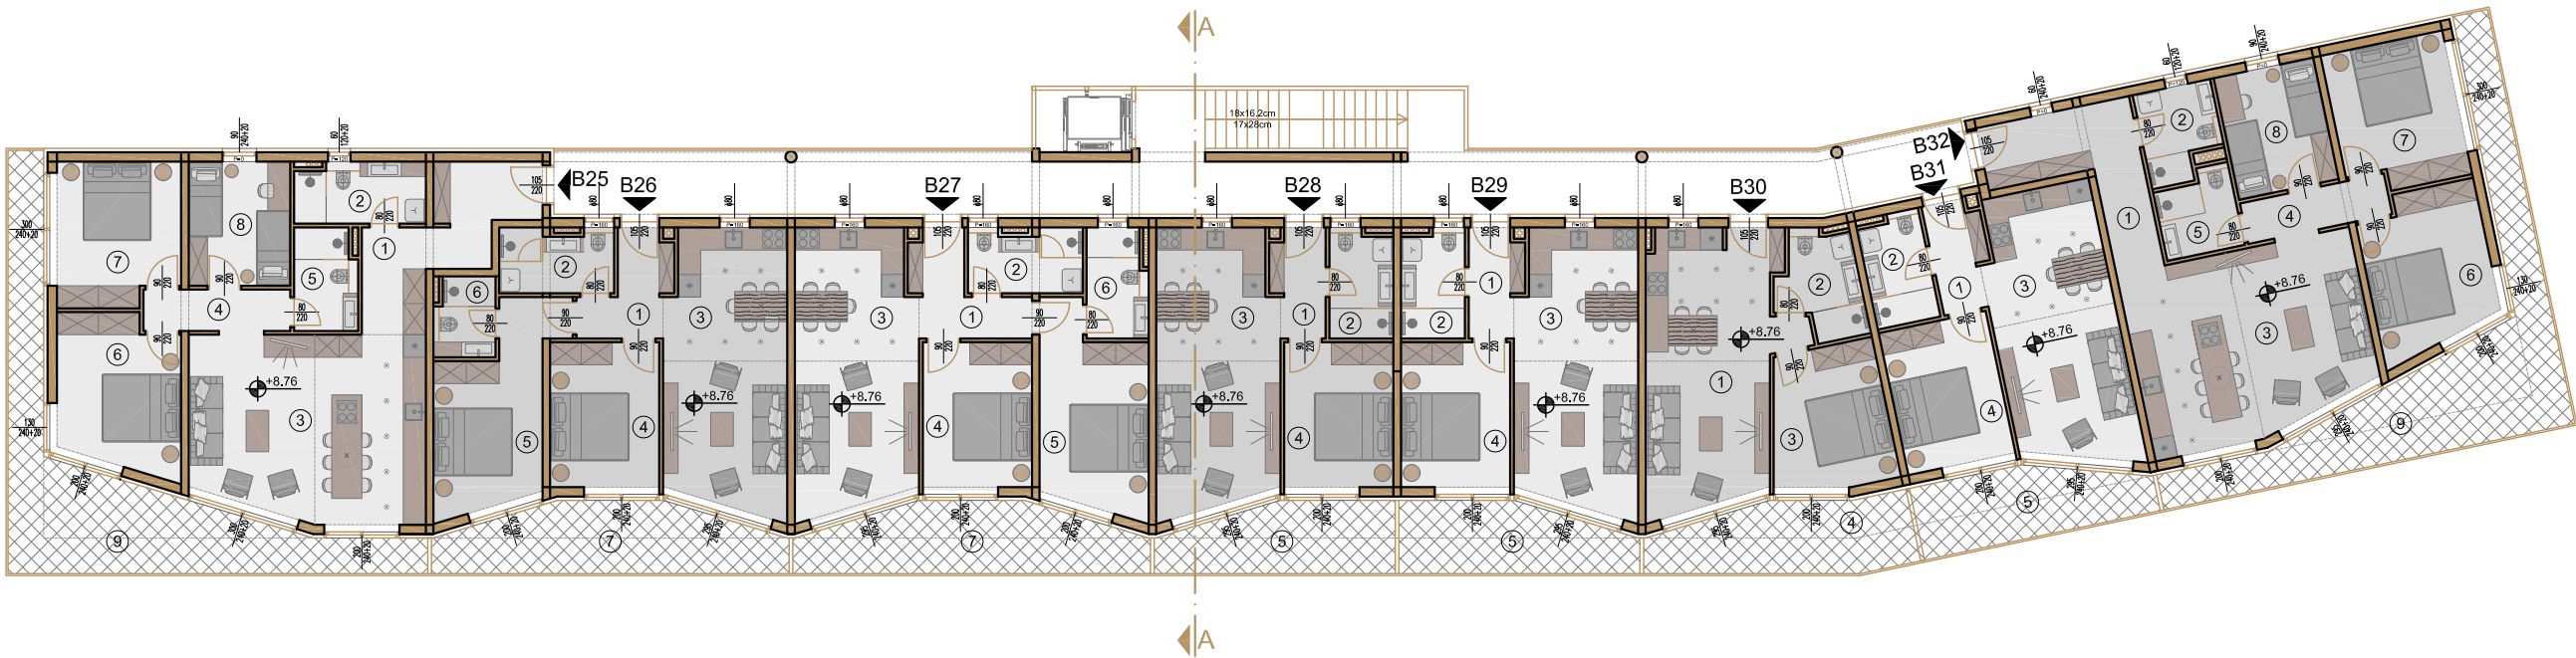

ZGRADA_B

STAN B25

1	Hodnik + garderoba	11,53	m ²
2	Kupaonica 1	5,56	m ²
3	Dnevni boravak + kuh. + blag.	30,11	m ²
4	Hodnik	4,28	m ²
5	Kupaonica 2	4,46	m ²
6	Spavaća soba 1	12,79	m ²
7	Spavaća soba 2	12,21	m ²
8	Spavaća soba 3	8,91	m ²
9	Terasa natkrivena (28,12 x 0,50)	14,06	m ²
STAN B25 neto:		103,91	m ²

STAN B29

1	Hodnik + garderoba	3,90	m ²
2	Kupaonica	4,80	m ²
3	Dnevni boravak + kuh. + blag.	23,63	m ²
4	Spavaća soba	11,17	m ²
5	Lođa (10,78 x 0,75)	8,09	m ²
STAN B29 neto:		51,59	m ²

STAN B26

1	Hodnik + garderoba	5,10	m ²
2	Kupaonica 1	5,06	m ²
3	Dnevni boravak + kuh. + blag.	23,63	m ²
4	Spavaća soba 1	11,17	m ²
5	Spavaća soba 2	14,13	m ²
6	Kupaonica 2	3,35	m ²
7	Lođa (15,28 x 0,75)	11,46	m ²
STAN B26 neto:		73,90	m ²

STAN B30

1	Dnevni boravak + kuh. + blag.	25,60	m ²
2	Kupaonica	5,38	m ²
3	Spavaća soba	11,19	m ²
4	Lođa (12,32 x 0,75)	9,24	m ²
STAN B30 neto:		51,41	m ²

STAN B27

1	Hodnik + garderoba	5,88	m ²
2	Kupaonica 1	5,06	m ²
3	Dnevni boravak + kuh. + blag.	23,63	m ²
4	Spavaća soba 1	11,17	m ²
5	Spavaća soba 2	14,15	m ²
6	Kupaonica 2	4,58	m ²
7	Lođa (15,13 x 0,75)	11,35	m ²
STAN B27 neto:		75,82	m ²

STAN B31


1	Hodnik + garderoba	3,90	m ²
2	Kupaonica	4,80	m ²
3	Dnevni boravak + kuh. + blag.	23,19	m ²
4	Spavaća soba	11,17	m ²
5	Lođa (10,78 x 0,75)	8,09	m ²
STAN B31 neto:		51,15	m ²


STAN B28

1	Hodnik + garderoba	3,90	m ²
2	Kupaonica	4,80	m ²
3	Dnevni boravak + kuh. + blag.	23,63	m ²
4	Spavaća soba	11,17	m ²
5	Lođa (10,78 x 0,75)	8,09	m ²
STAN B28 neto:		51,59	m ²

STAN B32

1	Hodnik + garderoba	10,82	m ²
2	Kupaonica 1	4,60	m ²
3	Dnevni boravak + kuh. + blag.	30,11	m ²
4	Hodnik	4,41	m ²
5	Kupaonica 2	4,22	m ²
6	Spavaća soba 1	12,79	m ²
7	Spavaća soba 2	12,21	m ²
8	Spavaća soba 3	8,91	m ²
9	Terasa natkrivena (28,12 x 0,50)	14,06	m ²
STAN B32 neto:		102,13	m ²

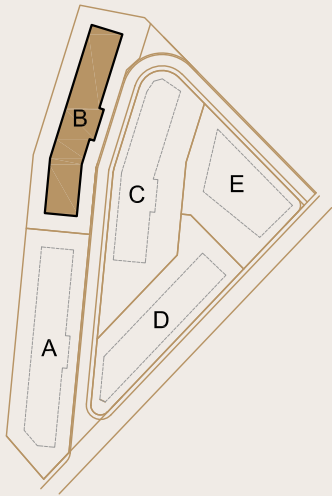

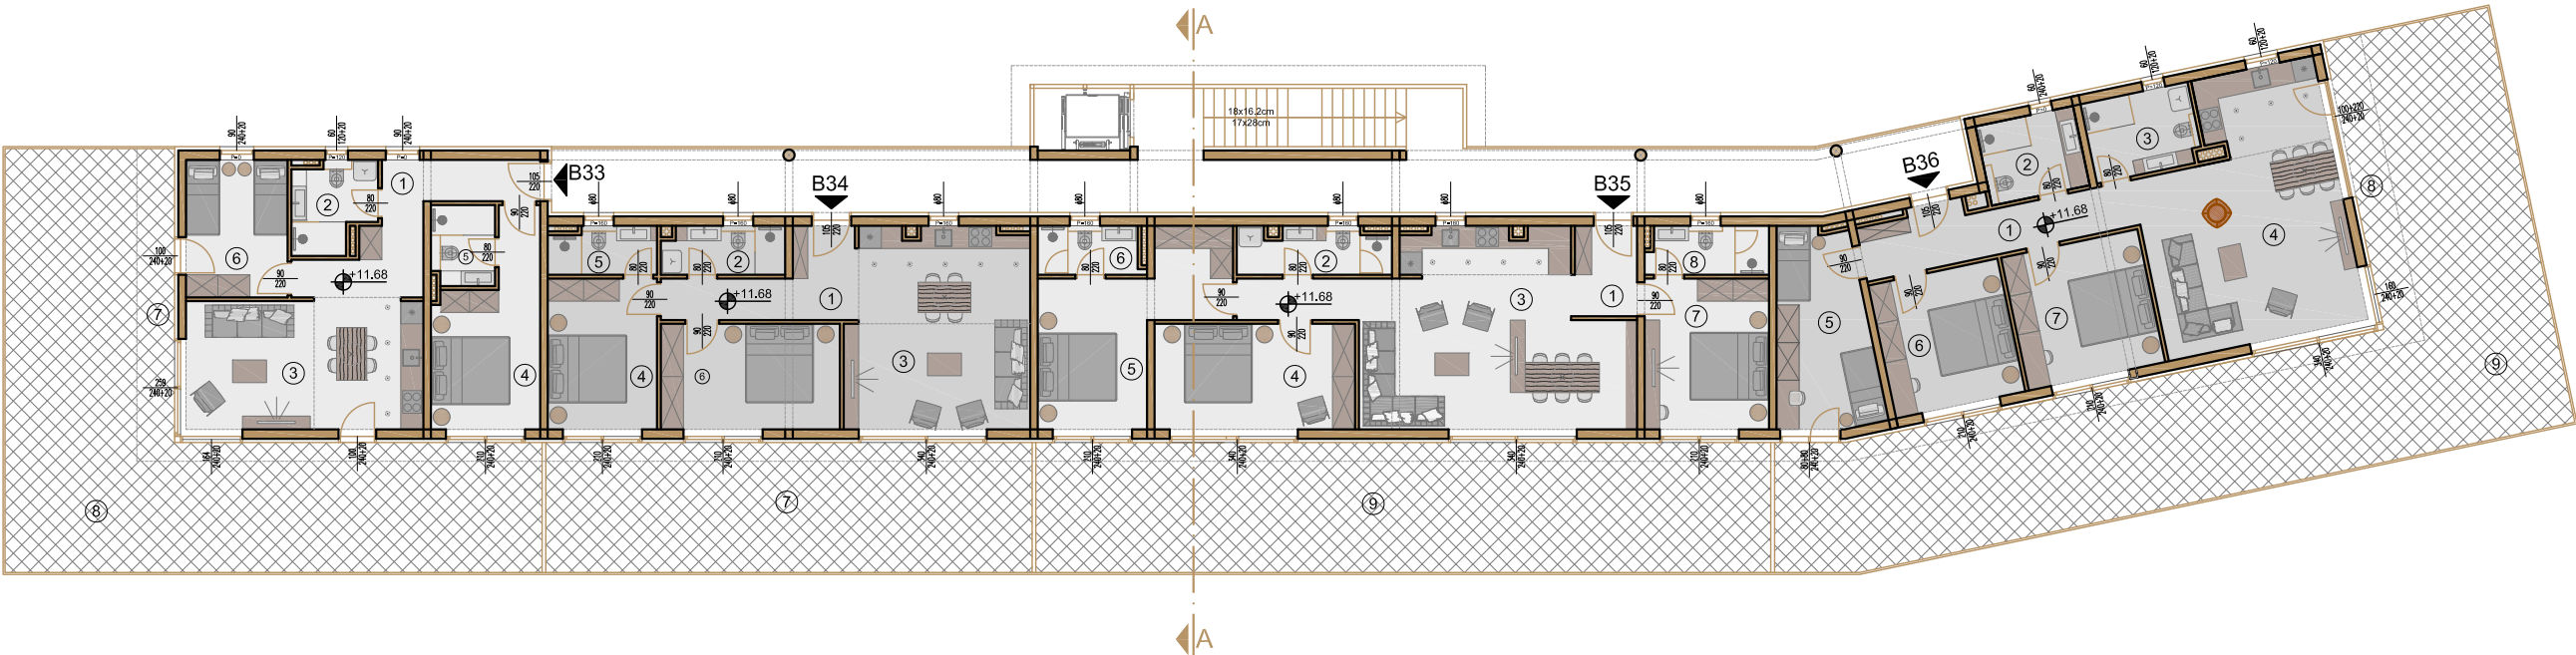

ZGRADA_B

STAN B33

1	Hodnik + garderoba	10,59	m ²
2	Kupaonica 1	4,89	m ²
3	Dnevni boravak + kuh. + blag.	21,42	m ²
4	Spavaća soba 1	13,11	m ²
5	Kupaonica 2	3,56	m ²
6	Spavaća soba 2	9,86	m ²
7	Natkriveni dio terase (7,80 x 0,50)	3,90	m ²
8	Nenatkrivena terasa (76,46 x 0,25)	19,11	m ²
STAN B33 neto:		86,44	m ²

STAN B34


1	Hodnik + garderoba	8,16	m ²
2	Kupaonica 1	4,13	m ²
3	Dnevni boravak + kuh. + blag.	25,27	m ²
4	Spavaća soba 1	11,60	m ²
5	Kupaonica 2	3,55	m ²
6	Spavaća soba 2	13,30	m ²
7	Nenatkrivena terasa (44,51 x 0,25)	11,13	m ²
STAN B34 neto:		77,14	m ²


STAN B35

1	Hodnik + garderoba	4,07	m ²
2	Kupaonica 1	4,94	m ²
3	Dnevni boravak + kuh. + blag.	33,49	m ²
4	Spavaća soba 1	14,90	m ²
5	Spavaća soba 2	17,02	m ²
6	Kupaonica 2	3,48	m ²
7	Spavaća soba 3	13,20	m ²
8	Kupaonica 3	4,13	m ²
9	Nenatkrivena terasa (67,28 x 0,25)	16,82	m ²
STAN B35 neto:		112,05	m ²


STAN B36

1	Hodnik + garderoba	9,98	m ²
2	Kupaonica 1	5,70	m ²
3	Kupaonica 2	6,14	m ²
4	Dnevni boravak + kuh. + blag.	33,60	m ²
5	Spavaća soba 1	12,99	m ²
6	Spavaća soba 2	12,60	m ²
7	Spavaća soba 3	13,31	m ²
8	Natkriveni dio terase (7,80 x 0,50)	3,90	m ²
9	Nenatkrivena terasa (100,35 x 0,25)	25,09	m ²
STAN B36 neto:		123,31	m ²

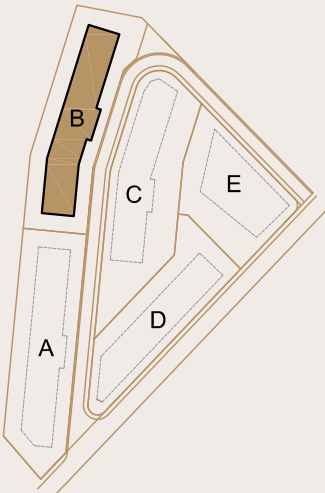

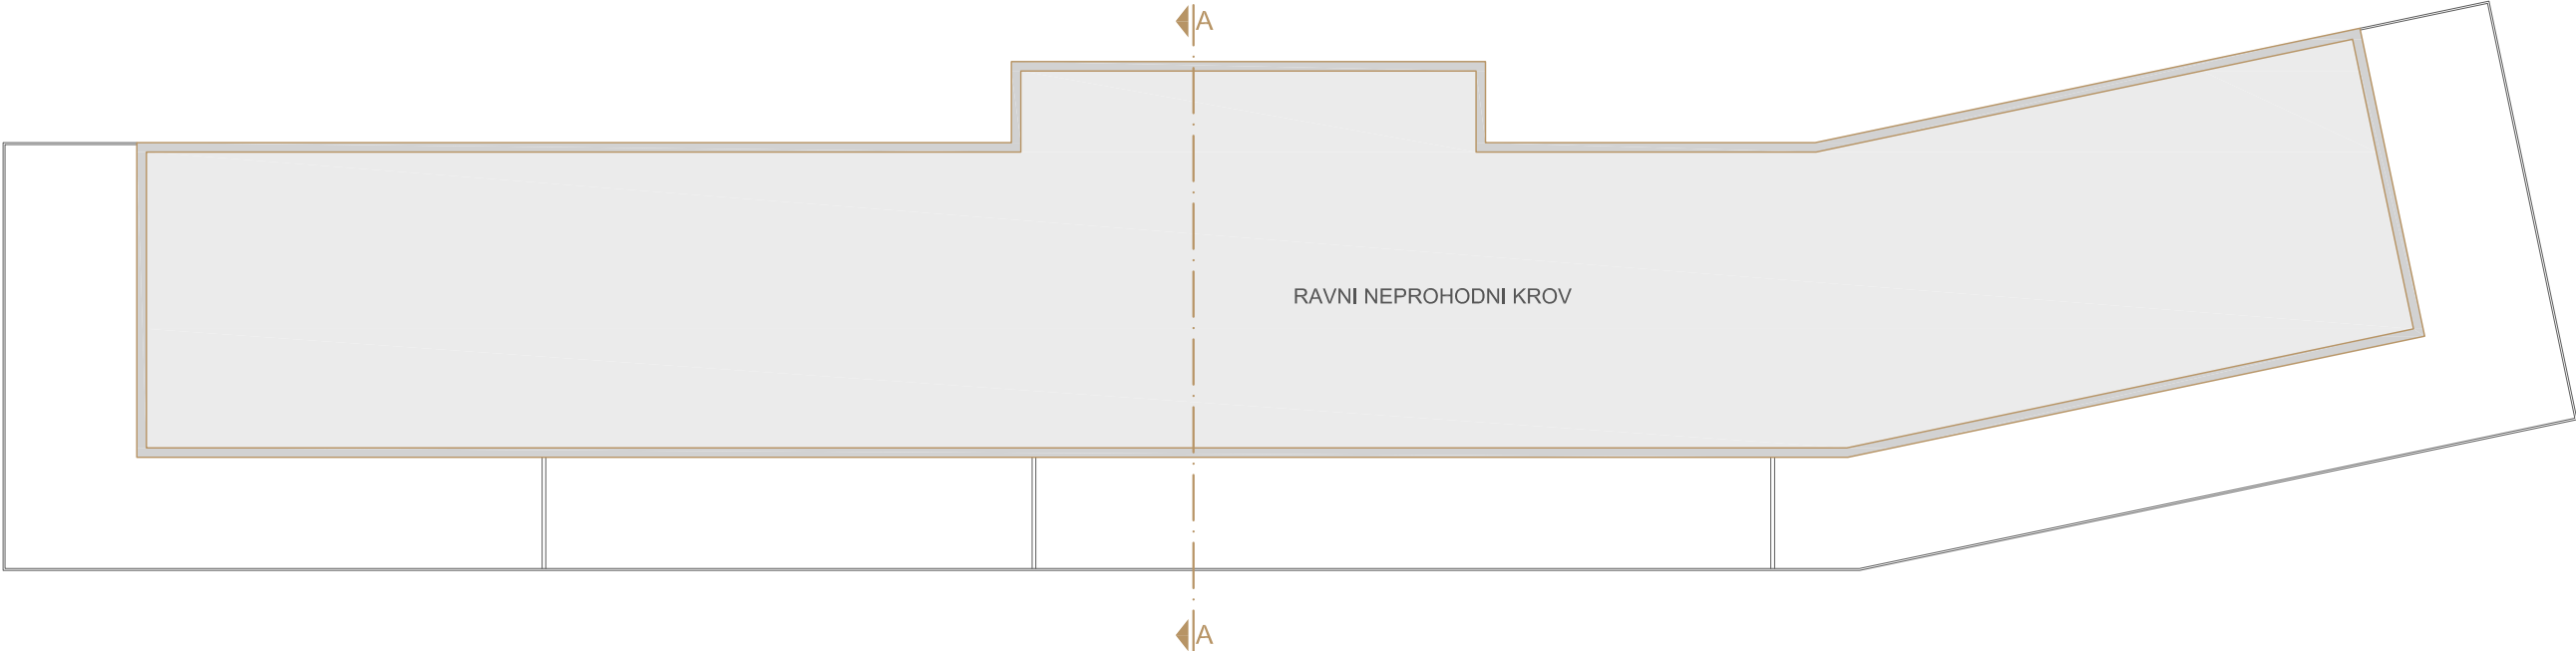


ZGRADA_B

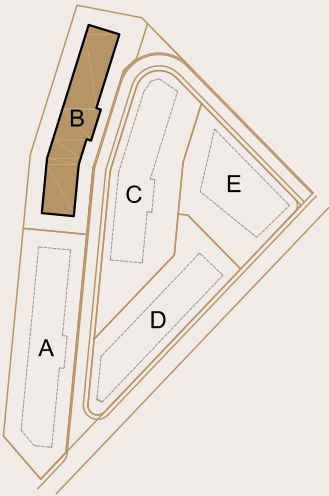

zgrada B		
PARKIRNA MJESTA	234,60	m ²
SPREMIŠTA STANARA	61,24	m ²
ETAŽA -2 ukupno neto:	295.84	m ²
PARKIRNA MJESTA	248,38	m ²
SPREMIŠTA STANARA	32,09	m ²
ETAŽA -1 ukupno neto:	280.47	m ²
STAN B1 netto	103,91	m ²
STAN B2 netto	73,90	m ²
STAN B3 netto	75,82	m ²
STAN B4 netto	51,59	m ²
STAN B5 netto	51,59	m ²
STAN B6 netto	51,41	m ²
STAN B7 netto	51,15	m ²
STAN B8 netto	102,13	m ²
PRIZEMLJE ukupno neto:	561.50	m ²
STAN B9 netto	103,91	m ²
STAN B10 netto	73,90	m ²
STAN B11 netto	75,82	m ²
STAN B12 netto	51,59	m ²
STAN B13 netto	51,59	m ²
STAN B14 netto	51,41	m ²
STAN B15 netto	51,15	m ²
STAN B16 netto	102,13	m ²
1. KAT ukupno neto:	561.50	m ²
STAN B17 netto	103,91	m ²
STAN B18 netto	73,90	m ²
STAN B19 netto	75,82	m ²
STAN B20 netto	51,59	m ²
STAN B21 netto	51,59	m ²
STAN B22 netto	51,41	m ²
STAN B23 netto	51,15	m ²
STAN B24 netto	102,13	m ²
2. KAT ukupno neto:	561.50	m ²
STAN B25 netto	103,91	m ²
STAN B26 netto	73,90	m ²
STAN B27 netto	75,82	m ²
STAN B28 netto	51,59	m ²
STAN B29 netto	51,59	m ²
STAN B30 netto	51,41	m ²
STAN B31 netto	51,15	m ²
STAN B32 netto	102,13	m ²
3. KAT ukupno neto:	561.50	m ²
STAN B33 netto	86,44	m ²
STAN B34 netto	77,14	m ²
STAN B35 netto	112,05	m ²
STAN B36 netto	123,31	m ²
4. KAT ukupno neto:	398.94	m ²
UKUPNO NETTO	3221.25	


ZGRADA B - dodatne netto površine				
oznaka	naziv prostorije	netto m²	koef.	netto x koef. m²
P1	prostor 1	9,00	0,50	4.50
P2	prostor 2	9,00	0,50	4.50
P3	prostor 3	24,00	0,50	12.00
ETAŽA -2 dodatno netto		42.00		21.00
P1	prostor 1	9,00	0,50	4.50
P2	prostor 2	15,00	0,50	7.50
ETAŽA -1 dodatno netto		24.00	0,50	12.00
TE	tehnička etaža	230,00	0,50	115.00
VB1	vrt	147,00	0,10	14.70
VB2	vrt	54,00	0,10	5.40
VB3	vrt	47,00	0,10	4.70
VB4	vrt	32,00	0,10	3.20
VB5	vrt	32,00	0,10	3.20
VB6	vrt	40,00	0,10	4.00
VB7	vrt	32,00	0,10	3.20
VB8	vrt	138,00	0,10	13.80
PRIZEMLJE dodatno netto		752.00		167.20
ZGRADA B dodatno netto:		818.00		200.20

ZGRADA_B

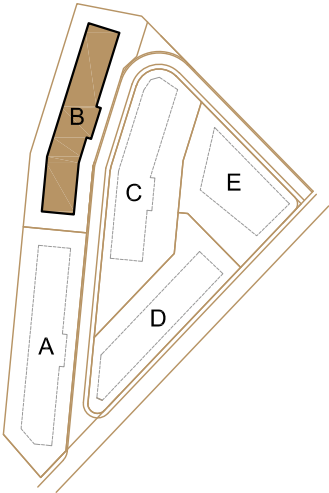


rub parcele

rub parcele

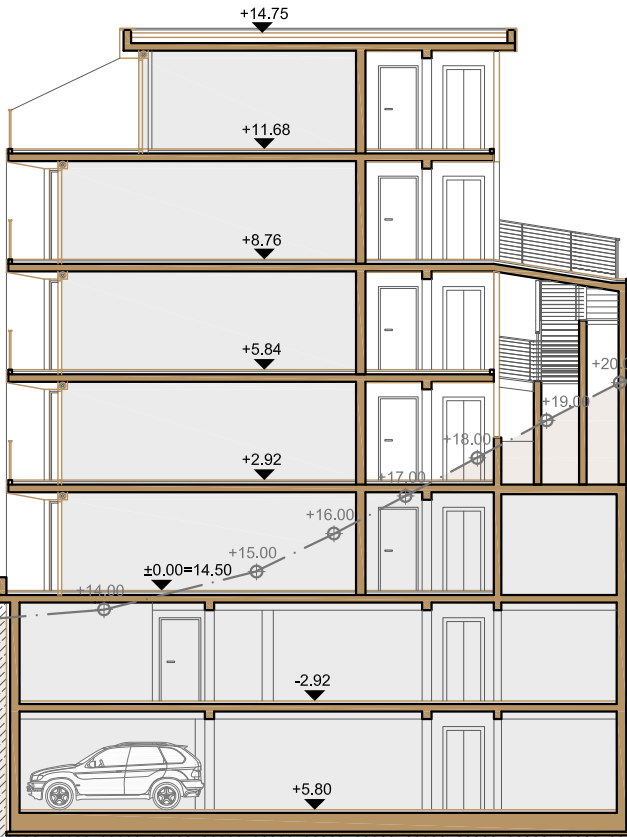

ZGRADA_B

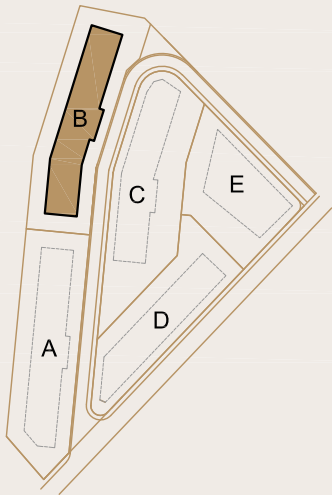

±0.00 m.n.v. razina mora



MJ 1:200

80

